© 2023 MSP/HARTMAN INC

Elm Street Plaza

525 Elm Street, Cincinnati, OH 45202

Prepared For:

3CDC
CINCINNATI CENTER CITY DEVELOPMENT CORPORATION

Cincinnati Center City Development Corporation
1203 Walnut Street, 4th Floor
Cincinnati OH 45202

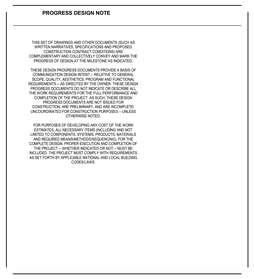

PROGRESS DESIGN NOTE

THIS SET OF DRAWINGS AND OTHER DOCUMENTS (SUCH AS WRITTEN NARRATIVES, SPECIFICATIONS AND PROPOSED CONSTRUCTION CONTRACT CONDITIONS) ARE COMPLIMENTARY TO THE DESIGN PROGRESS AT THE MILESTONE PROGRESS OF DESIGN AT THE MILESTONE AS INDICATED.

THESE DESIGN PROGRESS DOCUMENTS PROVIDE A BASIS OF COMMUNICATION DESIGN INTENT – RELATIVE TO GENERAL SCOPE, QUALITY, AESTHETICS, PROGRAM AND THROUGH DESIGN DEVELOPMENT AND CONSTRUCTION DOCUMENTS. THESE PROGRESS DOCUMENTS DO NOT INDICATE OR DESCRIBE ALL REQUIREMENTS FOR THE FULL PERFORMANCE AND COMPLETION OF THE PROJECT. AS SUCH, THESE DESIGN PROGRESS DOCUMENTS ARE NOT SUFFICIENT CONSTRUCTION DOCUMENTS AND ARE NOT SEE-ESCAPE (LTD) UNCOORDINATED FOR CONSTRUCTION PURPOSES – UNLESS OTHERWISE NOTED.

FOR PURPOSES OF DEVELOPING ANY COST OF THE WORK ESTIMATES, ALL NECESSARY ITEMS (INCLUDING AND NOT LIMITED TO COMPONENTS, SYSTEMS, PRODUCTS, MATERIALS AND REQUIRED MEANS/METHODS/SEQUENCING), FOR THE COMPLETE DESIGN, PROPER EXECUTION AND COMPLETION OF THE PROJECT – WHETHER INDICATED OR NOT – MUST BE ACCOUNTED FOR IN ACCORDANCE WITH ALL REQUIREMENTS AS SET FORTH BY APPLICABLE NATIONAL AND LOCAL BUILDING CODES/LAWS.

Prepared By:

Howe Engineers: Code Consulting
141 Longwater Drive, Suite 110
Norwell, MA 02061
(781) 878-3500

HargreavesJones

Hargreaves Jones: Landscape Architect
118 Magazine St
Cambridge, MA 02139
(617) 661-0070

Moody Nolan

Moody Nolan: Core & Shell - Architect of Record

300 Spruce St
Suite 300
Columbus, OH 43215
(614) 461-4664

40 W Central Pkwy
First Floor
Cincinnati, OH 45202
(513) 914-5835

CMTA
A LEIDENCE Company

CMTA: MEP+FP Engineer
1100 Sycamore St
Suite 400
Cincinnati, OH 45202
(513) 429-4404

THP 50

THP: Structural Engineer of Record
100 E. Eighth St
Cincinnati, OH 45202
(513) 241-3222

bayer becker

Bayer Becker: Civil Engineer
1404 Race St
Suite 204
Cincinnati, OH 45202
(513) 834-6151

Messer
WeAreBuilding.

Messer: General Contractor
(CM At-Risk)
2495 Langdon Farm Rd
Cincinnati, OH 45237
(513) 672-5000

DESIGN DEVELOPMENT 3/22/2024

PROGRESS DRAWING NOT FOR CONSTRUCTION

2023
PLOT DATE/TIME: 3/22/2024 4:41:18 PM
PLOT BY: Autodesk Docs://221118.02 Cincinnati Convention Center - R23/221118.02_Cincinnati Convention Ancillary Building_ARCH_R23.rvt

© 2023 Moody Nolan, Inc.

INDEX OF DRAWINGS

SHEET NUMBER	SHEET NAME
GENERAL	
G000	COVER SHEET
G001	DRAWING INDEX
G002	PROJECT INFORMATION
G010	CODE DATA
4	
CIVIL	
C001	CIVIL PLACEHOLDER
C101	SITE NOTES
C200	SITE SURVEY - EAST
C201	SITE SURVEY - WEST
C202	SITE DEMOLITION PLAN - EAST
C203	SITE DEMOLITION PLAN - WEST
C300	OVERALL SITE LAYOUT PLAN
C301	STREETSCAPE MATERIALS PLAN
C302	TRAFFIC CONTROL/SIGNAGE PLAN - EAST
C400	OVERALL SITE UTILITY PLAN
C401	STREETSCAPE UTILITY PLAN
C402	PLAZA UTILITY PLAN
C403	PLAZA DRAINAGE PLAN
C500	OVERALL GRADING & EROSION CONTROL PLAN
C501	PLAZA GRADING DETAIL - NORTH
C502	PLAZA GRADING DETAIL - SOUTH
C503	STREETSCAPE GRADING DETAIL - 5TH STREET
17	
LANDSCAPE	
L-001	NOTES, ABBREVIATIONS & SYMBOLS
L-002A	SITE ORIENTATION PLAN A
L-002B	SITE ORIENTATION PLAN B
L-003A	SITE HARDSCAPE PLAN A
L-003B	SITE HARDSCAPE PLAN B
L-004A	SITE SOFTSCAPE PLAN A
L-004B	SITE SOFTSCAPE PLAN B
L-005A	SITE VEHICULAR LOADING PLAN A
L-005B	SITE VEHICULAR LOADING PLAN B
L-030	MATERIALS SCHEDULE
L-040	FURNITURE, LIGHTING, &SIGNAGE SCHEDULE
L-050	SOILS SCHEDULE
L-060	PLANTING SCHEDULE
L-061	PLANTING SCHEDULE
L-070	TREE PLANTING SCHEDULE
L-110A	GRADING PLAN A
L-110B	GRADING PLAN B
L-130A	MATERIALS PLAN A
L-130B	MATERIALS PLAN B
L-140A	FURNITURE, LIGHTING, &SIGNAGE PLAN A
L-140B	FURNITURE, LIGHTING, &SIGNAGE PLAN B
L-150A	SOILS PLAN A
L-150B	SOILS PLAN B
L-160A	PLANTING PLAN A
L-160B	PLANTING PLAN B
L-170A	TREE PLANTING PLAN A
L-170B	TREE PLANTING PLAN B
L-300	SITE SECTIONS
L-411	GRADING ENLARGEMENT 1
L-412	GRADING ENLARGEMENT 2
L-461	PLANTING ENLARGEMENT PLANS
L-505	DETAILS - GRADING
L-510	DETAILS - UTILITIES
L-511	DETAILS - UTILITIES
L-520	DETAILS - PAVING
L-521	DETAILS - PAVING
L-522	DETAILS - PAVING
L-530	DETAILS - STAIRS
L-531	DETAILS - HANDRAILS
L-532	DETAILS- FENCE
L-540	DETAILS - FURNITURE
L-541	DETAILS - FURNITURE
L-555	DETAILS - LIGHTING
L-560	DETAILS - PLANTING
L-570	DETAILS - TREE PLANTING
45	

SHEET NUMBER	SHEET NAME
STRUCTURAL	
S101A	PAVILION PLANS AND DETAILS
1	
ARCHITECTURAL	
A010	ARCHITECTURAL SITE PLAN
A101A	LEVEL 01 - FLOOR PLAN - PAVILION
A101B	LEVEL 01 - FLOOR PLAN - ANCILLARY
A103A	PAVILION - FINISH PLAN
A103B	ANCILLARY - FINISH PLAN
A301A	EXTERIOR ELEVATIONS - OVERALL
A301B	EXTERIOR ELEVATIONS - OVERALL
A420A	WALL SECTIONS
A420B	WALL SECTIONS
A700	DOOR & WINDOW SCHEDULES
A931	SIGNAGE SCHEDULE
11	
MECHANICAL	
P.M000	MECHANICAL LEGEND, SCHEDULES, AND DETAILS
P.M100	MECHANICAL PLANS
2	
PLUMBING	
P.P000	PLUMBING LEGEND
P.P100	PLUMBING PLANS
2	
ELECTRICAL	
P.E000	ELECTRICAL LEGEND
P.E101A	SITE POWER & SYSTEMS PLAN
P.E301A	SITE LIGHTING PLAN
P.E500	ELECTRICAL DETAILS
P.E501	ELECTRICAL DETAILS
P.E600	NEW ELECTRICAL SINGLELINE
P.E700	ELECTRICAL SCHEDULES
7	
WATER FOUNTAIN	
WF-100	WATER FEATURE DESIGN NOTES
WF-101	WATER FEATURE TYPICAL DIVISION OF RESPONSIBILITY
WF-102	WATER FEATURE PHOTO ILLUSTRATIONS
WF-200	WATER FEATURE OVERALL SITE PLAN
WF-201	WATER FEATURE ARCHITECTURAL LAYOUT PLAN
WF-202	WATER FEATURE ARCHITECTURAL SECTION A-A & B-B
WF-300	WATER FEATURE MECHANICAL PIPING LAYOUT-SUPPLY LINES
WF-301	WATER FEATURE MECHANICAL PIPING LAYOUT-GRAVITY DRAINS
WF-302	WATER FEATURE ELECTRICAL LAYOUT PLANS
WF-303	WATER FEATURE DIMENSIONAL PLAN MECHANICAL
WF-304	WATER FEATURE DIMENSIONAL PLAN ELECTRICAL
WF-400	WATER FEATURE BILL OF MATERIALS
WF-500	WATER FEATURE MECHANICAL PROCESS FLOW DIAGRAM
WF-501	WATER FEATURE ELECTRICAL PROCESS FLOW DIAGRAM
WF-600	WATER FEATURE EQUIPMENT ROOM PIPING LAYOUT
WF-700	WATER FEATURE INSTALLATION AND CUT SHEET DRAWINGS 1 OF 2
WF-701	WATER FEATURE INSTALLATION AND CUT SHEET DRAWINGS 2 OF 2
17	
Grand total: 106	

GENERAL NOTES

1. X

#	DATE	CHANGE DESCRIPTION

3CDC CINCINNATI CENTER CITY DEVELOPMENT CORPORATION

Elm Street Plaza

525 Elm Street, Cincinnati, OH 45202

Cincinnati Center City Development Corporation

BARLOW MOTORS BUILDING
40 W. CENTRAL PKWY
FIRST FLOOR
CINCINNATI, OH 45202

PHONE: 513-914-5835

Moody Nolan

DRAWING TITLE

DRAWING INDEX

PROGRESS
DRAWING
NOT FOR
CONSTRUCTION

3/22/2024

22118.02

G001

DESIGN DEVELOPMENT

2023
PLOT DATE/TIME: 3/22/2024 1:12:25 PM
FILE NAME: Autodesk Docs://22118.02 Cincinnati Convention Center - R23/22118.02_Cincinnati Convention Ancillary Building_ARCH_R23.rvt

© 2024 MOODY NOLAN, INC.

ABBREVIATIONS

SYMBOLS

&	AND
@	AT/EACH
#	AT
#	NUMBER / POUND
℄	CENTERLINE
℄	PROPERTY LINE

A

AB	ANCHOR BOLT
ABV	ABOVE
AC	AIR CONDITIONING / ASPHALTIC CONCRETE
ACC	ACCESSIBLE
ACOUS	ACOUSTICAL
ACT	ACOUSTICAL CEILING TILE
AD	AREA DRAIN
ADJ	ADJACENT / ADJUSTABLE
AFF	ABOVE FINISH FLOOR
AFT	ABOVE FINISH FLOOR
AGGR	AGGREGATE
ALT	ALTERNATE
ALT	ALTERNATE
AP	ACCESS PANEL
APPROX	APPROXIMATE
APPROX	APPROXIMATE
APT	APARTMENT
ARCH	ARCHITECT / ARCHITECTURAL
ASB	ASBESTOS
ASPH	ASPHALT
AV	AUDIO VISUAL

B

BC	BOTTOM OF CURB
BD	BOARD
BET	BETWEEN
BIT	BITUMINOUS
BLDG	BUILDING
BLK	BLOCKING
BM	BENCH MINEHMARK
BOS	BOTTOM OF STEEL
BR	BRICK
BRG	BEARING
BSMT	BASEMENT
BUR	BUILT UP ROOF

C

CAB	CABINET
CAP	CAPACITY/DRAIN
CDR	CONDUIT
CFM	COLD FORMED METAL / CUBIC FEET PER MINUTE
CIP	CAST IN PLACE
CJ	CURB INLET
CL	CENTER LINE / CAST
CLG	CENTERLINE
CLG	CEILING
CLR	CLEAR
CUB	CUBE
CM	CONSTRUCTION MANAGER
CMU	CONCRETE MASONRY UNIT
CNSK	COUNTERSUNK
CO	CLEANOUT
COL	COLUMN
CONC	CONCRETE
CONN	CONNECTION
CONST	CONSTRUCTION
CONT	CONTINUOUS / CONTINUE
CONTR	CONTRACTOR
CORR	CORROSION / CORRUGATED
CPT	CARPET
CRS	COURSE
CT	CERAMIC TILE
CTR	CENTER
CW	COLD WATER

D

DBL	DOUBLE
DIAG	DIAGLON
DEPT	DEPARTMENT
DF	DRINKING
DF	DRINKING FOUNTAIN
DIA	DIAMETER
DIAG	DIAGONAL
DISP	DISPENSER
DIV	DIVISION
DN	DOWN SPOUT
DN	DOWN
DO	DOOR OPENING
DR	DOOR/DRAIN
DW	DISHWASHER
DWG	DRAWING

E

E	EAST
EA	EACH
EC	ELECTRICAL CONTRACTOR
EF	EXHAUST FAN / EACH FACE
EIFS	EXTERIOR INSULATION, FINISH SYSTEM
EJ	EXPANSION JOINT
EL	ELEVATION (ABOVE GRADE)
ELEC	ELECTRIC
ELEV	ELEVATION, BUILDING ELEVATION)
ELV	ELEVATOR
EMER	EMERGENCY
ENCL	ENCLOSURE
EP	ELECTRICAL PANEL)
EQ	EQUAL OF PAVEMENT
EQ	EQUAL
EQUIP	EQUIPMENT
EST	ESTIMATE
EW	EACH WAY
EWC	ELECTRIC WATER COOLER
EXH	EXHAUST
EXP	EXPANSION
EXPO	EXPOSED
EXIST	EXISTING
EXT	EXTERIOR

F

FA	FIRE ALARM
FAU	FIRE ALARM UNION
FDN	FOUNDATION
FE	FIRE EXTINGUISHER
FEC	FIRE EXTINGUISHER CABINET
FF	FINISH FLOOR
FIN	FINISH OR FINISHED
FL	FLOOR
FLG	FLASHING
FLUOR	FLUORESCENT
FO	FACE OF
FP	FIREPROOF
FRMG	FRAMING
FRP	FIBER REINFORCED PLASTIC
FRT	FIRE RETARDANT TREATED

F (continued)

FT	FOOT OR FEET
FTG	FOOTING
FURN	FURNACE
FURR	FURRING
FVC	FIRE VALVE CABINET
FXC	FIRE HOSE CABINET

G

GA	GAGE / GAUGE
GALV	GALVANIZED
GB	GRAB BAR
GC	GENERAL CONTRACTOR
GEN	GENERAL
GFI	GROUND FAULT INTERRUPT
GFRG	GLASS FIBER REINFORCED CONCRETE
GFCMU	GROUND FACE CONCRETE MASONRY UNIT
GL	GLASS OR GLAZING
GND	GROUND
GR	GRADE
GWB	GYPSUM WALLBOARD

H

H	HEIGHT / HIGH
HB	HOSE BIB
HCHDCP	ACCESSIBLE
HD	HEAD
HDBD	HARDBOARD
HDD	HIGH DENSITY OVERLAY
HDR	HEADER
HDW	HARDWARE
HDWD	HARDWOOD
HM	HOLLOW METAL
HM	HOLLOW METAL
HORIZ	HORIZONTAL
HR	HOUR / HOURLY RATING
HTG	HEATING
HVAC	HEATING, VENTILATING, AIR CONDITIONING
HW	HOT WATER

I

ID	INSIDE DIAMETER
IN	INCH
INCL	INCLUDE
INSUL	INSULATION
INT	INTERIOR
INV	INVERT

J

JAN	JANITOR
JBOX	JUNCTION BOX
JST	JOIST
JT	JOINT

K

KIT	KITCHEN
KO	KNOCKOUT

L

L	LENGTH
LAB	LABORATORY
LAM	LAMINATE
LAV	LAVATORY
LB	POUND / FOOT
LGTH	LENGTH
LH	LEFT HAND
LL	LIVE LOAD
LLH	LONG LEG HORIZONTAL
LLV	LONG LEG VERTICAL
LT	LIGHT
LTG	LIGHTING

M

MAS	MASONRY
MATL	MATERIAL
MAX	MAXIMUM
MDF	MEDIUM DENSITY FIBERBOARD
MDO	MEDIUM DENSITY OVERLAY
MECH	MECHANICAL
MED	MEDIUM
MEZZ	MEZZANINE
MEZZ	MEZZANINE
MFR	MANUFACTURER
MH	MANHOLE
MIN	MINIMUM
MISC	MISCELLANEOUS
MO	MASONRY OPENING
MT	MARBLE TILE
MTD	MOUNTED
MTG	MOUNTING
MTL	METAL
MUL	MULLION

N

N	NORTH
NC	NOT IN CONTRACT
NIC	NOT IN CONTRACT
NOM	NOMINAL
NTS	NOT TO SCALE

O

OA	OVERALL
OBS	OBSCURE
OC	ON CENTER
OD	OUTSIDE DIAMETER
OFC	OFFICE
OH	OVERHEAD
OPNG	OPENING
OPP	OPPOSITE
OSB	ORIENTED STRAND BOARD

P

PC	PRE-CAST
PCONC	PRE-CONCRETE
PL	PLATE / PROPERTY LINE
PLAM	PLASTIC LAMINATE
PLAS	PLASTER
PLBG	PLUMBING
PLYWD	PLYWOOD
PNL	PANEL
PORC	PORCELAIN
POS	POINT OF SALE
PR	PAIR
PSF	POUNDS PER SQUARE FOOT
PSI	POUNDS PER SQUARE INCH
PT	PAINT / PRESSURE TREATED
PTD	PAINTED
PVC	POLYVINYL CHLORIDE
PWD	POWDER
PWR	POWER

Q

QT	QUARRY TILE
QTY	QUANTITY

R

R	RADIUS / RISER
RA	RETURN AIR
RB	RUBBER BASE
RD	ROOF DRAIN
REF	REFRIGERATOR / REFERENCE
REINF	REINFORCED
REQ	REQUIRED
RES	RESILIENT
REV	REVISION
RF	ROOF FURNACE
RM	ROOM
RMV	REMOVE
RND	ROUNDED / ROUNDING
ROR	RIGHT OF WAY
RWL	RAIN WATER LEADER

S

S	SOUTH
SA	SUPPLY AIR
SAN	SANITARY
SC	SOLID CORE / SEALED CONCRETE
SCHED	SCHEDULE
SD	SMOKE DETECTOR / STORM DRAIN
SECT	SECTION
SHTG	SHEATHING
SHT	SHEET
SHT	SHEET
SHTG	SHEATHING
SIM	SIMILAR
SLV	SHORT LEG VERTICAL
SPEC	SPECIFICATION
SQ	SQUARE
SQ	SQUARE
SS	STAINLESS STEEL
SSG	SAFETY GLASS / SAFETY GLAZED
SW	SERVICE SINK
STA	STATION
STD	STANDARD
STL	STEEL
STM	STEAM
STOR	STORAGE
STRUCT	STRUCTURAL
SUSP	SUSPENDED
SV	SHEET VINYL
SY	SQUARE YARD
SYM	SYMMETRICAL

T

T	TREAD
T&B	TOP AND BOTTOM
T&G	TONGUE AND GROOVE
TC	TOP OF CURB
TEL	TELEPHONE
TEMP	TEMPERATURE
TOF	TOP OF FOOTING
TOS	TOP OF STEEL
TOW	TOP OF WALL
TP	TOP OF PAVEMENT
TS	TUBE STEEL
TV	TELEVISION
TW	TOP OF WALL
TYPIC	TYPICAL
TZ	TERRAZZO

U

UNF	UNFINISHED
UNO	UNLESS NOTED OTHERWISE
UR	URINAL

V

VCT	VINYL COMPOSITION TILE
VB	VAPOR BARRIER / VINYL BASE
VERT	VERTICAL
VEST	VESTIBULE
VIF	VERIFY IN FIELD
VWC	VINYL WALL COVERING

W

W	WEST / WIDTH
WF	WIDE FLANGE
W	WITH
W/O	WITHOUT
WC	WATER CLOSET
WD	WOOD
WI	WROUGHT IRON
WP	WATERPROOF
WR	WATER RESISTANT
WSCT	WAINSCOT
WT	WEIGHT
WWF	WELDED WIRE FABRIC

Y

YD	YARD / YARD DRAIN

EXISTING DRAWINGS

ELEVATION

PAVILION
- MF 8-3/8"

ANCILLARY
- MF 3-3/8"

CINCINNATI CONVENTION CENTER
- 100'-0"

FLOORS - ENGINNERING

PAVILION
- 2024 CIVIL DRAWINGS: 500.00

ANCILLARY
- 2024 CIVIL DRAWINGS: 500.00

CINCINNATI CONVENTION CENTER
- 2024 CIVIL DRAWINGS: 501.70 (501.62')

SYMBOLS LEGEND

BUILDING SECTION

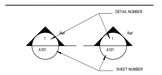

WALL SECTION

DETAIL SECTION

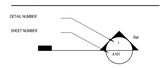

DETAIL / FLOOR PLAN CALLOUT

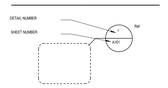

EXTERIOR ELEVATION

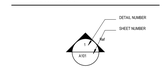

INTERIOR ELEVATION

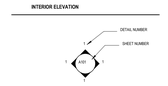

WINDOW / CURTAIN WALL ELEVATION

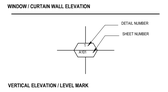

VERTICAL ELEVATION / LEVEL MARK

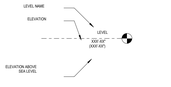

SPOT ELEVATION

REVISION CLOUD & TAG

VIEW TITLE

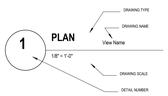

GRAPHIC SCALE

MATCHLINE / VIEW REFERENCE

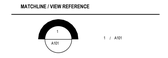

FIRE EQUIPMENT

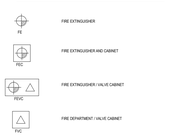

FIRE EXTINGUISHER

FIRE EXTINGUISHER AND CABINET

FIRE EXTINGUISHER / VALVE CABINET

FIRE DEPARTMENT / VALVE CABINET

GRIDS HEADS / LINES

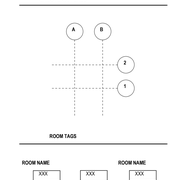

ROOM TAGS

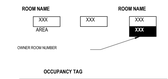

OCCUPANCY TAG

ROOM FINISH TAG

ROOM NAME
XXX
FLOOR
WALL
BASE
CEILING
WALL
WALL
WALL

© 2024 MOODY NOLAN, INC.

BASED ON 2018 IBC

PLUMBING FIXTURE TOTALS

	OCCUPANCY		WATER CLOSETS		URINALS PERMITTED FOR SUBSTITUTION	WATER CLOSETS MINUS URINALS	LAVATORIES		BATHS & SHOWERS	DRINKING FOUNTAINS	SERVICE SINKS	KITCHEN SINKS	AUTO CLOTHES WASHER CONNS
	MALE	FEMALE	MALE	FEMALE			MALE	FEMALE					
SUBTOTAL	32	32	0.43	0.43			0.16	0.16	0	0.13			0
			1	1			1	1					
TOTAL	64		2		0	2	2		0	1	1	0	0

PLUMBING FIXTURE CALCULATOR

CLASSIFICATION	OCCUPANCY TYPE	DESCRIPTION	OCCUPANT TOTAL	GENDER OCCUPANCY TOTALS		WATER CLOSETS		URINALS	LAVATORIES		BATHTUBS OR SHOWERS	DRINKING FOUNTAINS	OTHER
				MALE	FEMALE	MALE	FEMALE		MALE	FEMALE			
ASSEMBLY	A-2	Restaurants, banquet halls and food courts	64	32	32	0.43	0.43	0.28	0.16	0.16	-	0.13	0.005XX.XX TOTAL 1
						---	---		---	---		---	

PLUMBING FIXTURE COUNTS

OCCUPANT LOAD CALCULATOR BASED ON IBC CHAPTER 10, §1004
FOR PAVILION AND ANCILLARY BUILDING SHOWN IN 10001 AND 20201.

FIXTURE TYPE	FIXTURES REQUIRED	FIXTURES PROVIDED
MENS (Male-2) MENS LAV	1 (1/400 SQ. 1 (1/40 SQ.	3 1 2
WOMENS WC WOMENS LAV	1 (1/400 SQ. 1 (1/40 SQ.	3 2
FOUNTAINS	0	0

* FIXTURE REQUIREMENTS PER IBC CHAPTER 29, § 2902.1

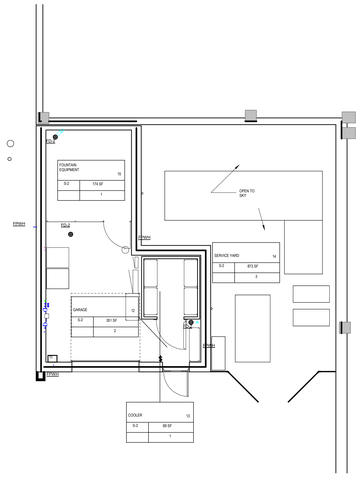

© 2024 MOODYNOLAN INC.

1 **PLAN**
Architectural Site Plan
1/8" = 1'-0"

PROJECT TITLE
Elm Street Plaza
525 Elm Street, Cincinnati, OH 45202

CINCINNATI CONVENTION CENTER

KEY PLAN

#	DATE	CHANGE DESCRIPTION

Moody Nolan
300 SPRUCE STREET
SUITE 300
COLUMBUS, OH 43215
PHONE: (614) 461-4664

3CDC
1203 WALNUT STREET
4TH FLOOR
CINCINNATI, OH 45202
PHONE: (513) 621-4400

DRAWING TITLE
ARCHITECTURAL SITE PLAN

PROGRESS
DRAWING
NOT FOR
CONSTRUCTION

3/22/2024
DRAWN: XXX CHECKED: XXX
22118.02
A010
DESIGN DEVELOPMENT

2023
3/22/2024 4:54:54 PM
Autodesk Docs://22118.02 Cincinnati Convention Center/ R23/22118.02_Cincinnati Convention Ancillary Building_ARCH_R23.rvt
PRINT VERSION
PRINT SCALE
FILE INFO

© 2024 MOODYNOLAN, INC.

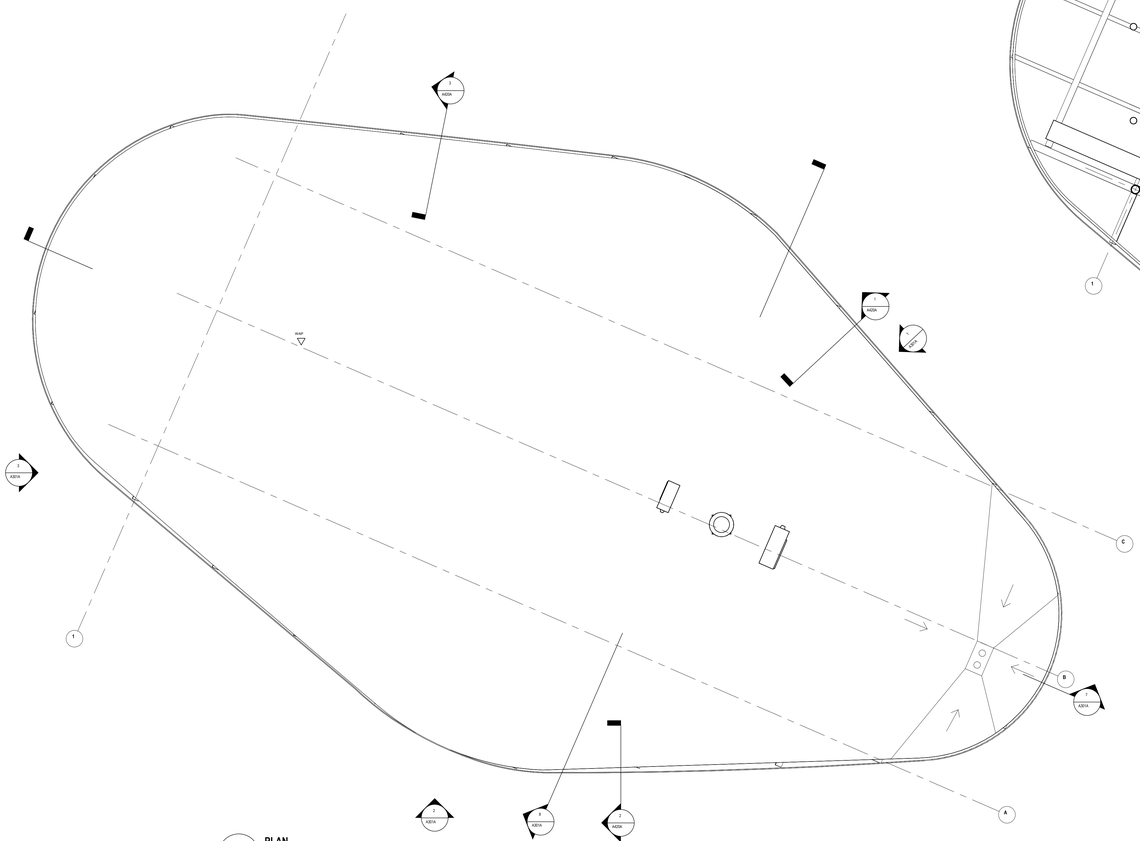

3 PLAN PAVILION ROOF
1/4" = 1'-0"

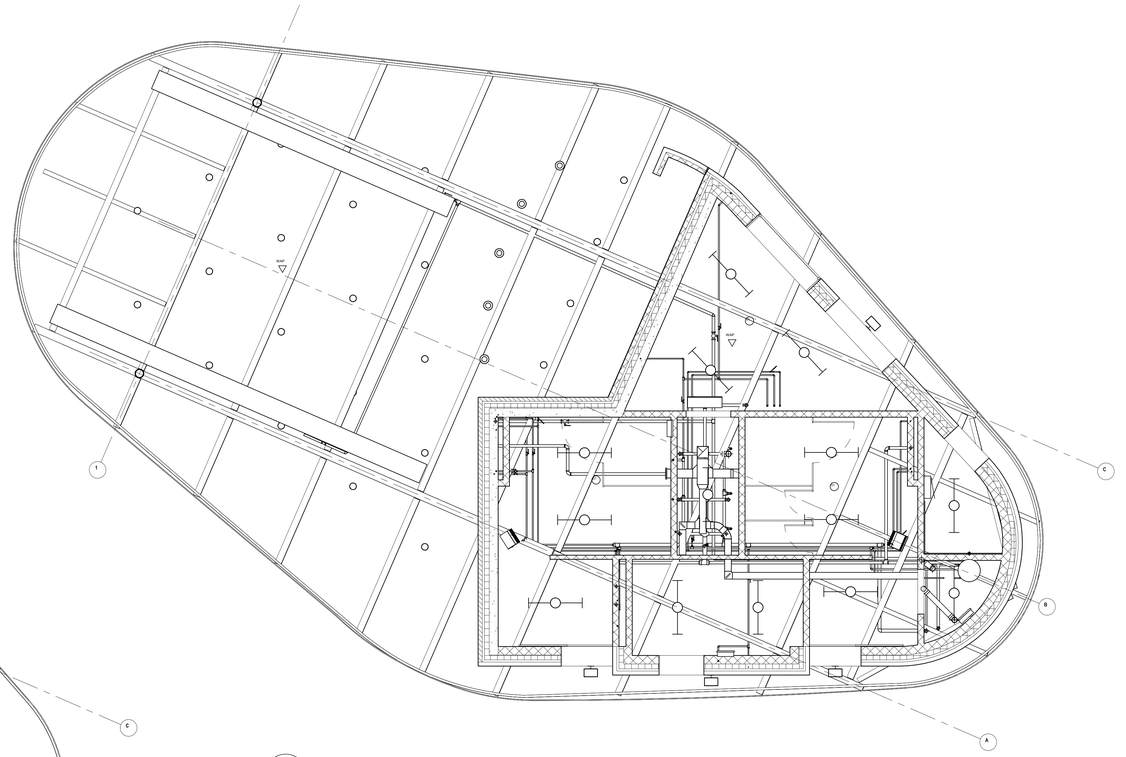

2 RCP OVERALL FIRST FLOOR RCP
1/4" = 1'-0"

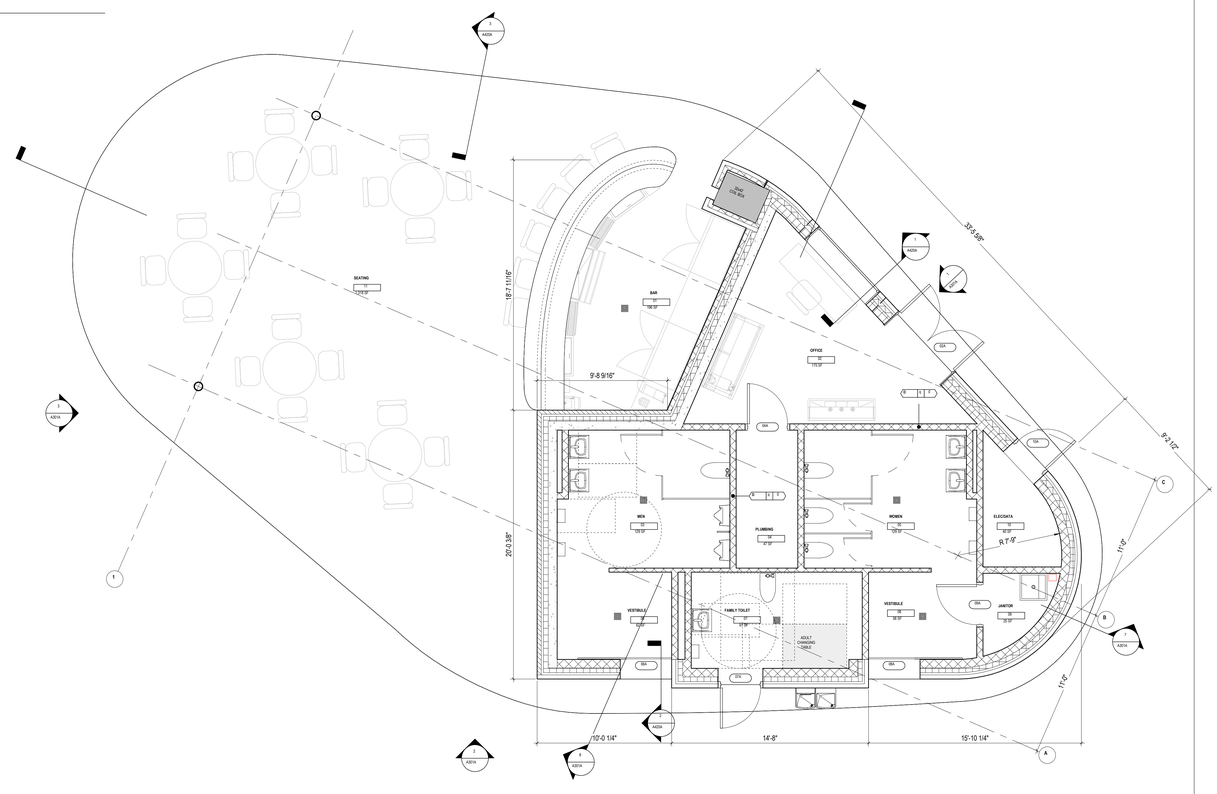

1 PLAN PAVILION
1/4" = 1'-0"

FLOOR PLAN GENERAL NOTES

1. ALL DIMENSIONS ARE TO FACE OF WALL, (UNLESS NOTED OTHERWISE).
2. SEE STRUCTURAL DRAWINGS FOR LOCATIONS OF ALL STEEL REINFORCING IN WALL & FLOOR CONSTRUCTION.
3. SEE FINISH SCHEDULE FOR ADDITIONAL INFORMATION OF LOCATIONS AND TYPES OF FINISH MATERIALS.
4. SEE ELEVATIONS AND STRUCTURAL DRAWINGS FOR LOCATIONS OF EXPANSION & CONTROL JOINTS. CONTRACTOR SHALL PROVIDE ADDITIONAL CONTROL JOINTS AS REQUIRED TO COMPLY WITH MASONRY SPACING REQUIREMENTS IN SPECIFICATIONS AND NATIONAL MASONRY INSTITUTE. SEE DETAILS ON XXXX
5. MECHANICAL & ELECTRICAL EQUIPMENT SHALL BE ON HOUSEKEEPING PADS. PADS ARE TO BE PROVIDED BY THE TRADE SUPPLYING THE EQUIPMENT. SEE MECHANICAL AND ELECTRICAL DRAWINGS FOR ADDITIONAL INFORMATION. WORK SHALL INCLUDE FURNISHING AND INSTALLING CONCRETE BY CONTRACTOR. PADS 4" MIN. 4" THICK W/ W.W.F., UNLESS NOTED OTHERWISE).

CODED NOTE LEGEND

1. MURAL EXTENSION
2. TBD
3. TBD
4. TBD
5. TBD
6.
7.

RATED WALL LEGEND

- NON-RATED SMOKE RESISTIVE PARTITION TO DECK
- 1 HOUR SMOKE RESISTIVE PARTITION TO DECK
- 2 HOUR SMOKE RESISTIVE PARTITION TO DECK
- 3 HOUR SMOKE RESISTIVE PARTITION TO DECK
- 4 HOUR SMOKE RESISTIVE PARTITION TO DECK
- 1 HOUR FIRE RATED PARTITION TO DECK
- 2 HOUR FIRE RATED PARTITION TO DECK
- 3 HOUR FIRE RATED PARTITION TO DECK
- 4 HOUR FIRE RATED PARTITION TO DECK

KEYNOTE LEGEND

KEY VALUE	KEYNOTE TEXT

PROJECT TITLE
Elm Street Plaza
525 Elm Street, Cincinnati, OH 45202

#	DATE	CHANGE DESCRIPTION

Moody Nolan
300 SPRUCE STREET
SUITE 300
COLUMBUS, OH 43215
PHONE: (614) 461-4664

3CDC
1203 WALNUT STREET
4TH FLOOR
CINCINNATI, OH 45202
PHONE: (513) 621-4400

DRAWING TITLE
LEVEL 01 - FLOOR PLAN - PAVILION

PROGRESS
DRAWING
NOT FOR
CONSTRUCTION

3/22/2024

DRAWN: DB | CHECKED: BL

22118.02

A101A

DESIGN DEVELOPMENT

2023
PRINT DATE: 3/22/2024 4:41:01 PM
FILE NAME: Autodesk Docs://22118.02 Cincinnati Convention Center - R23/22118.02_Cincinnati Convention Ancillary Buildings_ARCH_R23.rvt

© 2024 MOODYNOLAN, INC.

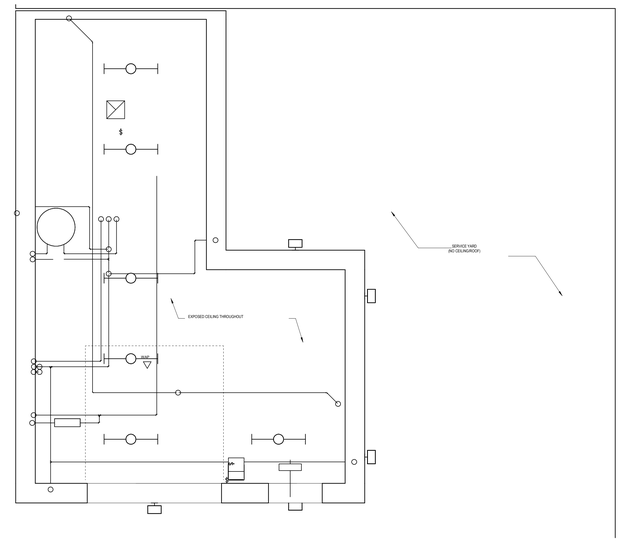

2 RCP
1/4" = 1'-0"

ANCILLARY

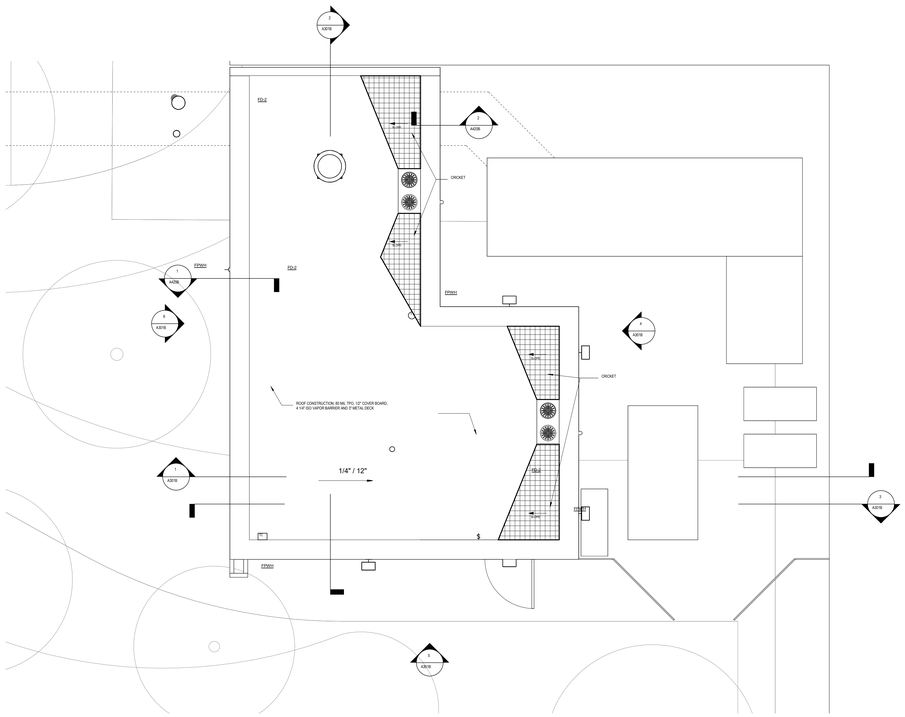

3 PLAN
1/4" = 1'-0"

ANCILLARY ROOF

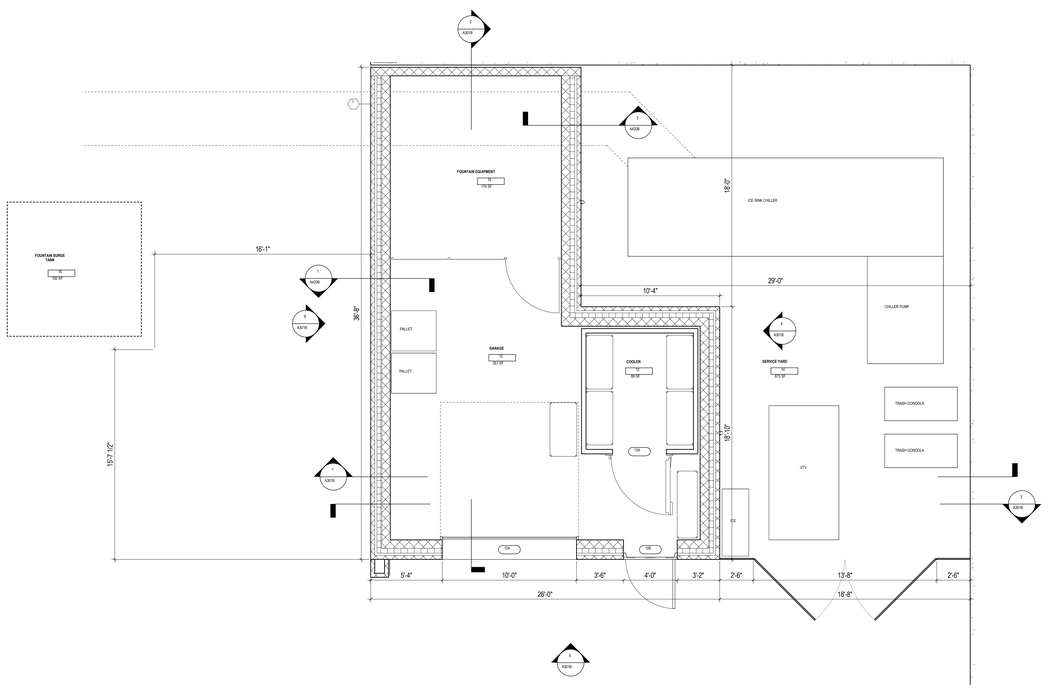

1 PLAN
1/4" = 1'-0"

ANCILLARY

FLOOR PLAN GENERAL NOTES

1. ALL DIMENSIONS ARE TO FACE OF WALL (UNLESS NOTED OTHERWISE).
2. SEE STRUCTURAL DRAWINGS FOR LOCATIONS OF ALL STEEL REINFORCING IN WALL & FLOOR CONSTRUCTION.
3. SEE FINISH SCHEDULE FOR ADDITIONAL INFORMATION OF LOCATIONS AND TYPES OF FINISH MATERIALS.
4. SEE ELEVATIONS AND STRUCTURAL DRAWINGS FOR LOCATIONS OF EXPANSION & CONTROL JOINTS. CONTRACTOR SHALL PROVIDE ADDITIONAL CONTROL JOINTS AS REQUIRED TO COMPLY WITH MASONRY JOINTING REQUIREMENTS IN SPECIFICATIONS AND NATIONAL MASONRY INSTITUTE. SEE DETAILS ON XXXX
5. MECHANICAL & ELECTRICAL EQUIPMENT SHALL BE ON HOUSEKEEPING PADS. PADS ARE TO BE PROVIDED BY THE TRADE SUPPLYING THE EQUIPMENT. SEE MECHANICAL AND ELECTRICAL DRAWINGS FOR ADDITIONAL INFORMATION. WORK TO INCLUDE PADS DESIGN FOR GENERAL CONTRACTOR. PADS-4" MIN. 4" THICK W/ W.W.F., UNLESS NOTED OTHERWISE).

CODED NOTE LEGEND

1. MURAL EXTENSION
2. TBD
3. TBD
4. TBD
5. TBD
6. TBD
7. TBD

RATED WALL LEGEND

- NON-RATED SMOKE RESISTIVE PARTITION TO DECK
- 1 HOUR SMOKE RESISTIVE PARTITION TO DECK
- 2 HOUR SMOKE RESISTIVE PARTITION TO DECK
- 3 HOUR SMOKE RESISTIVE PARTITION TO DECK
- 4 HOUR SMOKE RESISTIVE PARTITION TO DECK
- 1 HOUR FIRE RATED PARTITION TO DECK
- 2 HOUR FIRE RATED PARTITION TO DECK
- 3 HOUR FIRE RATED PARTITION TO DECK
- 4 HOUR FIRE RATED PARTITION TO DECK

KEYNOTE LEGEND

KEY VALUE	KEYNOTE TEXT

PROJECT TITLE:

Elm Street Plaza

525 Elm Street, Cincinnati, OH 45202

KEY PLAN

#	DATE	CHANGE DESCRIPTION

Moody Nolan
300 SPRUCE STREET
SUITE 300
COLUMBUS, OH 43215
PHONE: (614) 461-4664

3CDC
1203 WALNUT STREET
4TH FLOOR
CINCINNATI, OH 45202
PHONE: (513) 621-4400

DRAWING TITLE:

LEVEL 01 - FLOOR PLAN - ANCILLARY

PROGRESS DRAWING NOT FOR CONSTRUCTION

3/22/2024

DRAWN: XXX CHECKED: XXX

22118.02

A101B

DESIGN DEVELOPMENT

2023
PLOT DATE/TIME: 3/22/2024 4:41:07 PM
FILE NAME: Autodesk Docs://22118.02 Cincinnati Convention Center - R23/22118.02_Cincinnati Convention Ancillary Building_ARCH_R23.rvt

© 2024 MOODYNOLAN INC.

ROOM FINISH SCHEDULE

SPACE		FLOOR		BASE		WALLS								CEILING		
						NORTH		SOUTH		EAST		WEST				
ROOM NUMBER	ROOM NAME	MAT	COL	MAT	COL	MAT	COL	MAT	COL	MAT	COL	MAT	COL	MAT	COL	REMARKS
01	BAR	PC1	--	--	--	--	--	BR	1	CT	1	--	--	PT	5	
02	OFFICE	PC1	--	--	--	--	--	PT	1	PT	1	PT	1	PT	5	
03	MEN	PC1	--	--	--	PT	2	PT	2	PT	2	PT	2	PT	5	
04	PLUMBING	PC1	--	--	--	PT	3	PT	3	PT	3	PT	3	PT	5	
05	WOMEN	PC1	--	--	--	PT	2	PT	2	PT	2	PT	2	PT	5	
06	VESTIBULE	PC1	--	--	--	PT	2	PT	2	PT	2	PT	2	PT	5	
07	FAMILY TOILET	PC1	--	--	--	PT	2	PT	2	PT	2	PT	2	PT	5	
08	VESTIBULE	PC1	--	--	--	PT	2	PT	2	PT	2	PT	2	PT	5	
09	JANITOR	PC1	--	--	--	PT	3	PT	3	PT	3	PT	3	PT	5	
10	ELECDATA	PC1	--	--	--	PT	3	PT	3	PT	3	PT	3	PT	5	
11	SEATING	PC1	--	--	--	--	--	--	--	BR	1	--	--	PT	5	

FINISH LEGEND

Finish Group	FINISH TYPE	TAG	MANUFACTURER	STYLE	COLOR/FINISH	SIZE	COMMENTS
CEILINGS							
CEILINGS	PAINT	PT-5	SHERWIN WILLIAMS	SW 9163	TIN LIZZIE	-	
FLOORS							
FLOORS	POLISHED CONCRETE	PC1	-	POLISHED CONCRETE WITH GRIT	-	-	
WALLS							
WALLS	EXPOSED BRICK	BR1	CLOUD CERAMICS	EXPOSED BRICK APPLIED IN SOLDIER COURSE STACK BOND	MIDNIGHT IRON SPOT MODULAR		
WALLS	PAINT	PT-1, PT-2, PT-3	SHERWIN WILLIAMS	SW 7014	EIDER WHITE	-	
WALLS	PAINT	PT-4	SHERWIN WILLIAMS	SW XXXX	TO MATCH THE MURAL COLORS	-	
WALLS	PORCELAIN TILE	CT1	CREATIVE MATERIALS CORPORATION	INNOVA BRICK TILE	CLAY/ TAUPE/ RUST - MATTE FINISH	2 X 18	

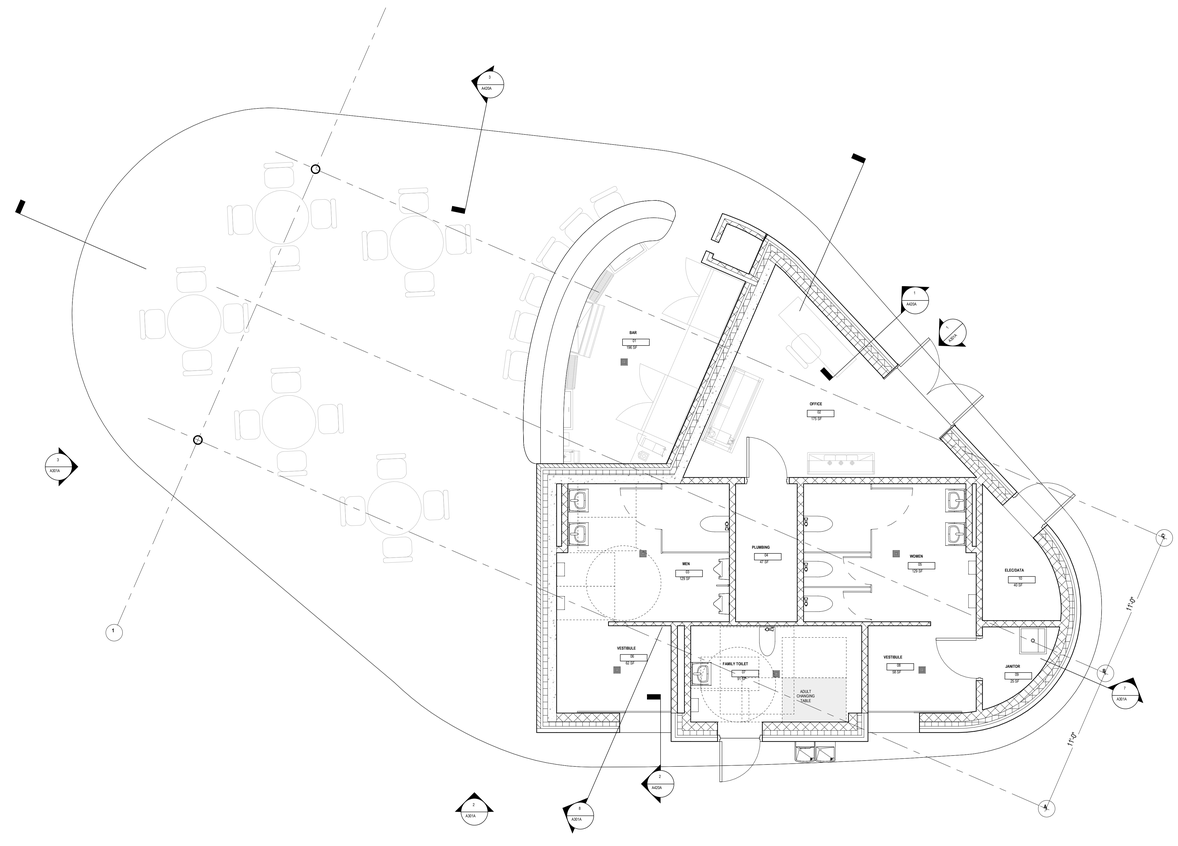

1 **FINISH PLAN - PAVILION**

1/4" = 1'-0"

W 200 — WALL FINISH
F 200 — BASE FINISH
B 200 — FLOOR FINISH

CPT-1 CPT-2 FINISH CHANGE ARROW

W 200 — WALL FINISH
B 200 — BASE FINISH
F 200 — FLOOR FINISH

FINISH

A. Paint interior miscellaneous metal, grilles, louvers, access panels, pipes and conduit exposed above finish ceiling in which they occur.

B. Surface types shall have the following paint finishes unless otherwise noted:
1. Gypsum: Wallboard Partitions: Eggshell
2. Concrete (not Masonry): Semi-Gloss
3. Metal Trim, Door Frames and Doors: Semi-Gloss

C. Exposed gypsum wallboard surfaces shall receive paint unless otherwise noted. Confirm paint designations with Architect where not indicated on the Drawings.

D. Painted components of guardrails and handrails intended to be field painted; PT-no unless noted otherwise.

E. Paint reveals to match the walls in which they occur unless noted otherwise.

F. Paint fire extinguisher cabinets, fire valve cabinets to match the color of the wall in which they occur, unless otherwise noted.

G. Paint exposed duskiller enclosures / covers with a paint that will not degrade acoustical performance. Color to match the wall or ceiling in which they occur, unless otherwise noted.

H. Stained cut areas behind mechanical diffusers are to be painted black.

I. Doors and frames scheduled for paint within the back-of-house spaces adjacent to unpainted walls are to be painted to match adjacent wall, unless otherwise noted.

J. Doors and frames scheduled for paint are to be painted to match adjacent wall, unless otherwise noted.

K. Gypsum wallboard ceilings are to be painted PT-01 unless otherwise indicated.

L. Locate control joints in tile floors per Tile Council of North America (TCNA) recommendations and standards. Offset control joints to closest grout joint from control joint in slab. Do not cut tiles.

M. Tile dimensions are to center of grout joint, typical.

N. Floor Material transitions at door openings are to be centered below door in the closed position.

O. Electrical switch and outlet cover plates, surface hardware, etc. shall be installed after painting, application of wall and/or floor coverings.

P. Provide finished surfaces at areas that are exposed behind any applied millwork, file cabinets, panels sliding doors. Match adjacent wall surface.

Q. Gypsum wallboard partitions scheduled to receive paint finish: Level 4 finish.

R. Gypsum wallboard partitions scheduled to receive wall covering: Level 5 finish.

S. Provide resilient reducer strips at the transitions where carpet abuts hard surface flooring, unless otherwise noted. Material, color, and profile as selected by Architect.

T. Refer to manufacturer's specifications for all floor flatness requirements. For installation of all floor finishes, provide flat floor condition to meet requirements

U. Furnish and install cementitious backer board substrate at all tile wall surfaces to receive tile. Refer to specifications for details information on wall material requirements.

V. Notify Architect of scheduled finishes that are unavailable or discontinued.

W. Install all finish materials in accordance with the manufacturer's recommended specifications, surface preparation, adherence, and backings, including wall coverings, coatings, flooring materials, laminates, etc...

X. The contractor shall repair all rough floor slab unevenness suitable for proper floor covering installation.

Y. Floor material transitions at door openings are to be centered below the door in the closed position, unless otherwise noted.

KEY VALUE	KEYNOTE TEXT

PROJECT TITLE

Elm Street Plaza

525 Elm Street, Cincinnati, OH 45202

CINCINNATI CONVENTION CENTER

KEY PLAN

#	DATE	CHANGE DESCRIPTION

Moody Nolan
300 SPRUCE STREET
SUITE 300
COLUMBUS, OH 43215
PHONE: (614) 461-4664

3CDC
1203 WALNUT STREET
4TH FLOOR
CINCINNATI, OH 45202
PHONE: (513) 621-4400

DRAWING TITLE

PAVILION - FINISH PLAN

PROGRESS DRAWING NOT FOR CONSTRUCTION

3/22/2024

DRAWN: XXX CHECKED: XXX

22118.02

A103A

DESIGN DEVELOPMENT

2023
ISSUE HISTORIC
PROJECT NO. 22118.02
FILE INFO
3/22/2024 5:41:03 PM
Autodesk Docs://22118.02 Cincinnati Convention Center: R23/22118.02_Cincinnati Convention Center_Ancillary Building_ARCH_R23.rvt

© 2024 MOODYNOLAN, INC.

ROOM FINISH SCHEDULE

SPACE		FLOOR		BASE		WALLS								CEILING		
						NORTH		SOUTH		EAST		WEST				
ROOM NUMBER	ROOM NAME	MAT	COL	MAT	COL	MAT	COL	MAT	COL	MAT	COL	MAT	COL	MAT	COL	REMARKS
12	GARAGE															
14	SERVICE YARD	SC1	--	--	--	PT	4	PT	4	PT	4	PT	4	PT	5	
15	FOUNTAIN EQUIPMENT	SC1	--	--	--	PT	3	PT	3	PT	3	PT	3	PT	5	

FINISH LEGEND

Finish Group	FINISH TYPE	TAG	MANUFACTURER	STYLE	COLOR/FINISH	SIZE	COMMENTS
CEILINGS							
CEILINGS	PAINT	PT-5	SHERWIN WILLIAMS	SW 9163	TIN LIZZIE	-	
FLOORS							
FLOORS	POLISHED CONCRETE	PC1	-	POLISHED CONCRETE WITH GRIT	-	-	
WALLS							
WALLS	EXPOSED BRICK	BR1	CLOUD CERAMICS	EXPOSED BRICK APPLIED IN SOLDIER COURSE STACK BOND	MIDNIGHT IRON SPOT MODULAR		
WALLS	PAINT	PT-1, PT-2, PT-3	SHERWIN WILLIAMS	SW 7014	EIDER WHITE	-	
WALLS	PAINT	PT-4	SHERWIN WILLIAMS	SW XXXX	TO MATCH THE MURAL COLORS	-	
WALLS	PORCELAIN TILE	CT1	CREATIVE MATERIALS CORPORATION	INNOVA BRICK TILE	CLAY/ TAUPE/ RUST - MATTE FINISH	2 X 18	

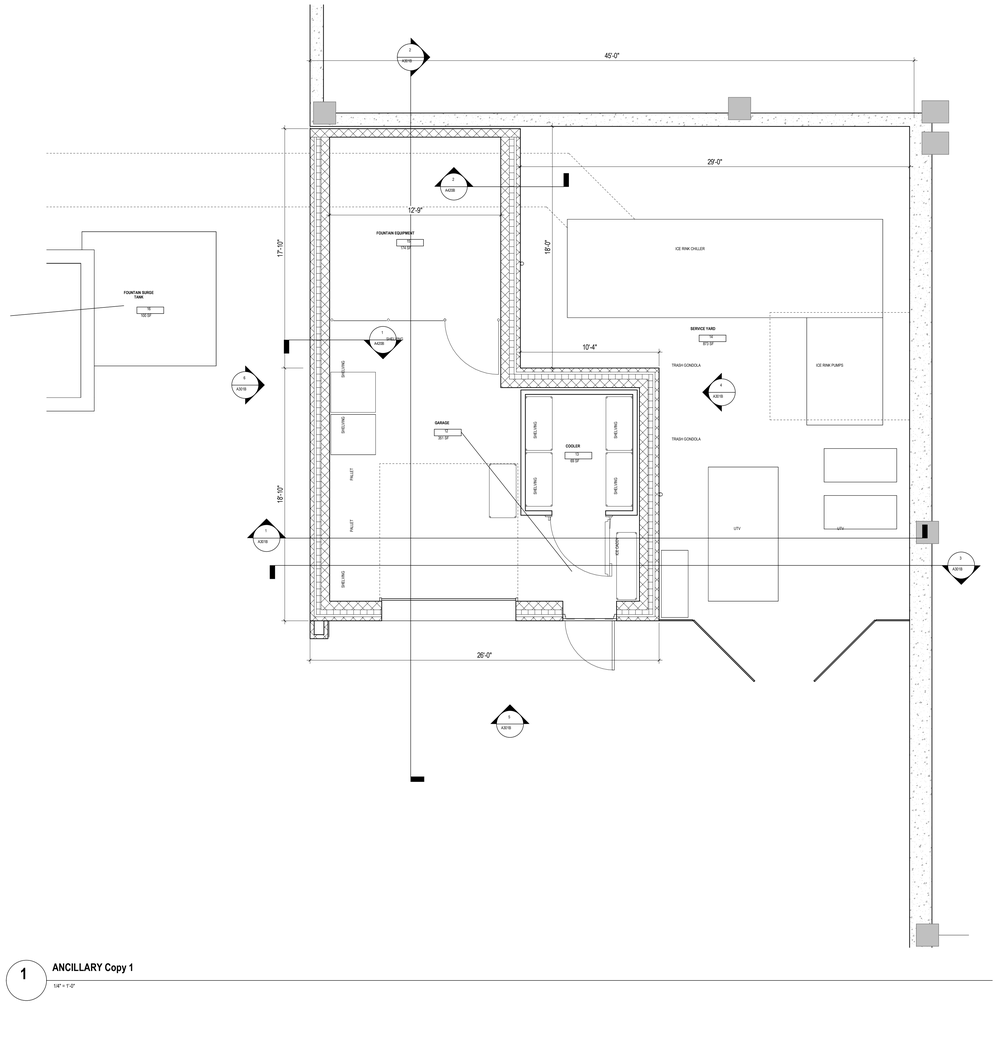

1 **ANCILLARY Copy 1**
1/4" = 1'-0"

PLOT STATUS
2023
PLOT DATE
3/22/2024 3:41:58 PM
FILE NAME
Autodesk Docs://22118.02 Cincinnati Convention Center - R23/22118.02_Cincinnati Convention Ancillary Buildings_ARCH_R23.rvt

W 200 — WALL FINISH
F 200 — BASE FINISH
B 200 — FLOOR FINISH

CPT-1 CPT-2 FINISH CHANGE ARROW

W 200 — WALL FINISH
B 200 — BASE FINISH
F 200 — FLOOR FINISH
FINISH

A. Paint interior miscellaneous metal, grilles, louvers, access panels, pipes and conduit exposed to public view to match finish with which they occur.

B. Surface types shall have the following paint finishes unless otherwise noted.
1. Gypsum Wallboard
2. Gypsum Wallboard Partitions: Eggshell
3. Concrete (mi Masonry): Semi-Gloss
4. Metal Trim, Door Frames and Doors: Semi-Gloss

C. Exposed gypsum wallboard surfaces shall receive paint unless otherwise noted. Confirm paint designations with Architect where not indicated on the Drawings.

D. Painted components of guardrails and handrails intended to be field painted PT-no unless noted otherwise.

E. Paint reveals to match the walls in which they occur unless noted otherwise.

F. Paint fire extinguisher cabinets, fire valve cabinets to match the color of the wall in which they occur, unless otherwise noted.

G. Paint exposed speaker enclosures / covers with a paint that will not degrade acoustical performance. Color to match the wall or ceiling in which they occur, unless otherwise noted.

H. Blanked out areas behind mechanical diffusers are to be painted black.

I. Doors and frames scheduled for paint are to be painted to match adjacent wall, unless otherwise noted.

J. Doors and frames scheduled for paint are to be painted to match adjacent wall, unless otherwise noted.

K. Gypsum wallboard ceilings are to be painted PT-01 unless otherwise indicated.

L. Locate control joints in tile floors per Tile Council of North America (TCNA) recommendations and standards. Offset control joints to closest grout joint from control joint in slab. Do not cut tiles.

M. Tile dimensions are to center of grout joint, typical.

N. Floor Material transitions at door openings are to be centered below door in the closed position.

O. Electrical switch and outlet cover plates, surface hardware, etc. shall be installed after painting, application of wall and/or floor coverings.

P. Provide finished surfaces at areas that are exposed behind any applied millwork, file cabinets, panels sliding doors. Match adjacent wall surface.

Q. Gypsum wallboard partitions scheduled to receive paint finish: Level 4 finish.

R. Gypsum wallboard partitions scheduled to receive wall covering: Level 5 finish.

S. Provide resilient reducer strips at the transitions where carpet abuts hard surface flooring, unless otherwise noted. Material, color, and profile as selected by Architect.

T. Refer to manufacturer's specifications for all floor flatness requirements. For installation of all floor finishes, provide flat floor condition to meet requirements

U. Furnish and install cementitious backer board substrate at all tile wall surfaces to receive tile. Refer to specifications for details information on wall material requirements.

V. Notify Architect of scheduled finishes that are unavailable or discontinued.

W. Install all finish materials in accordance with the manufacturer's recommended specifications, surface preparation, adherence, and backings including wall coverings, coatings, flooring materials, laminates, etc...

X. The contractor shall repair all rough floor slab unevenness suitable for proper floor covering installation.

Y. Floor material transitions at door openings are to be centered below the door in the closed position, unless otherwise noted.

PROJECT TITLE
Elm Street Plaza

525 Elm Street, Cincinnati, OH 45202

KEY PLAN

#	DATE	CHANGE DESCRIPTION

Moody Nolan
300 SPRUCE STREET
SUITE 300
COLUMBUS, OH 43215
PHONE: (614) 461-4664

3CDC
1203 WALNUT STREET
4TH FLOOR
CINCINNATI, OH 45202
PHONE: (513) 621-4400

DRAWING TITLE
ANCILLARY - FINISH PLAN

PROGRESS
DRAWING
NOT FOR
CONSTRUCTION

3/22/2024

DRAWN: XXX CHECKED: XXX

22118.02

A103B

DESIGN DEVELOPMENT

© 2024 MOODYNOLAN, INC.

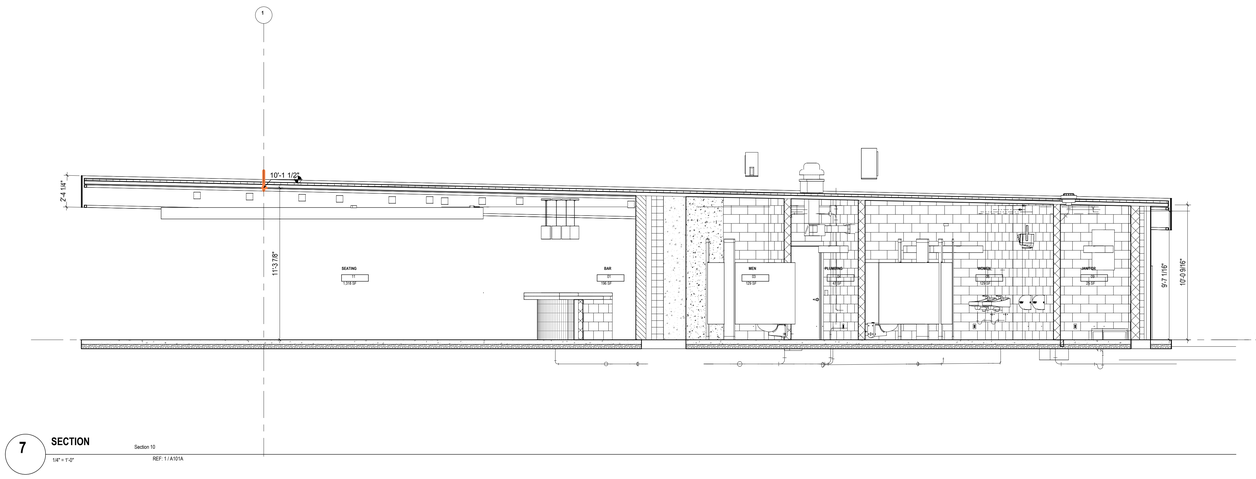

7 **SECTION** Section 10
1/4" = 1'-0" REF: 1 / A101A

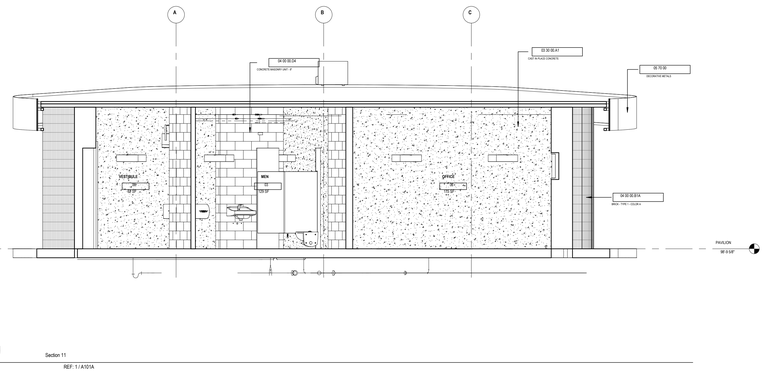

8 **SECTION** Section 11
1/4" = 1'-0" REF: 1 / A101A

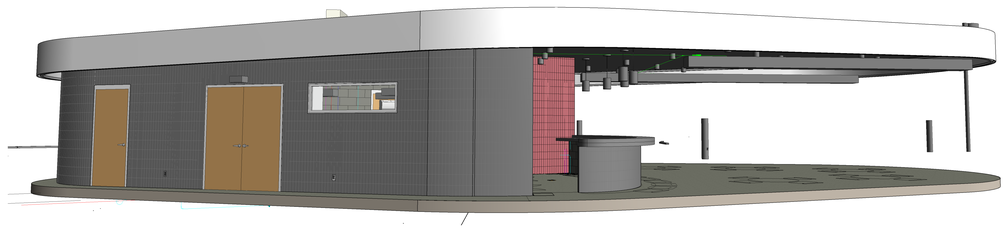

6 **3D View 4**

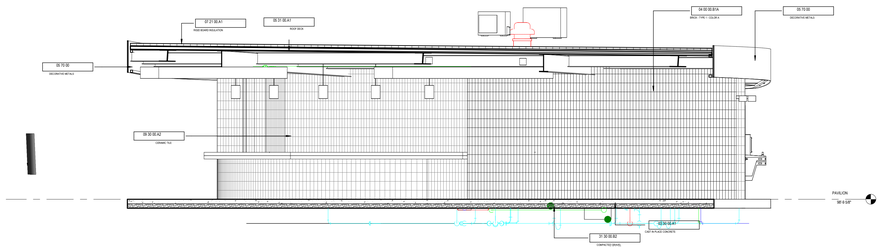

3 **ELEVATION** WEST ELEVITION - PAVILION
1/4" = 1'-0" REF: 1 / A101A

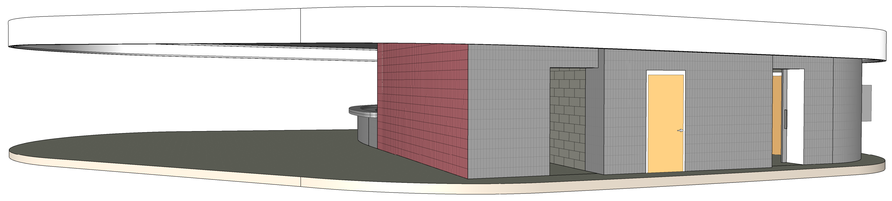

5 **3D View 3**

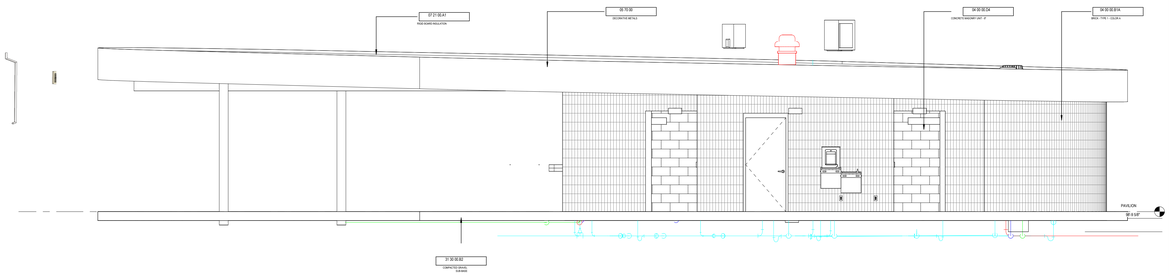

2 **ELEVATION** Elevation 2 - a
1/4" = 1'-0" REF: 1 / A101A

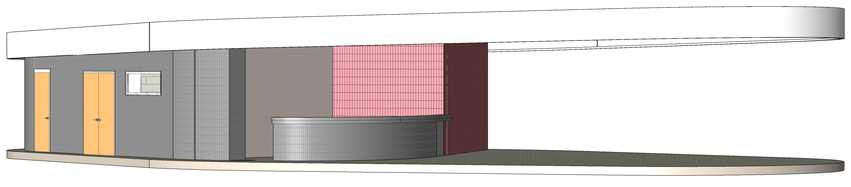

4 **PERSPECTIVE** 3D View 2

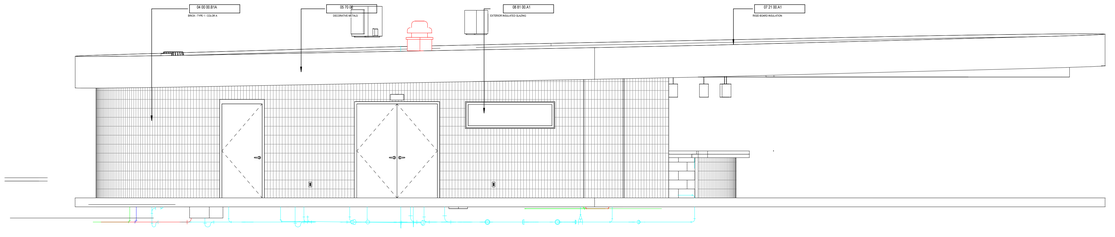

1 **ELEVATION** Elevation 1 - a
1/4" = 1'-0" REF: 1 / A101A

GENERAL NOTES - EXTERIOR ELEVATIONS

1. X

KEYNOTE LEGEND

KEY VALUE	KEYNOTE TEXT
03 30 00.A1	CAST IN PLACE CONCRETE
04 00 00.B1A	BRICK - TYPE 1 - COLOR A
04 00 00.D4	CONCRETE MASONRY UNIT - 8"
05 31 00.A1	ROOF DECK
05 70 00	DECORATIVE METALS
07 21 00.A1	RIGID BOARD INSULATION
08 81 00.A1	EXTERIOR INSULATED GLAZING
09 30 00.A2	CERAMIC TILE
31 30 00.B2	COMPACTED GRAVEL SUB-BASE

PROJECT TITLE
Elm Street Plaza
525 Elm Street, Cincinnati, OH 45202

CINCINNATI CONVENTION CENTER

KEY PLAN

#	DATE	CHANGE DESCRIPTION

Moody Nolan
300 SPRUCE STREET
SUITE 300
COLUMBUS, OH 43215
PHONE: (614) 461-4664

3CDC
1203 WALNUT STREET
4TH FLOOR
CINCINNATI, OH 45202
PHONE: (513) 621-4400

DRAWING TITLE
EXTERIOR ELEVATIONS - OVERALL

3/22/2024
DRAWN: XXX CHECKED: XXX
22118.02
A301A
DESIGN DEVELOPMENT

PROGRESS
DRAWING
NOT FOR
CONSTRUCTION

2023
PLOT STAMP: 3/22/2024 4:41:18 PM
FILE NAME: Autodesk Docs://22118.02 Cincinnati Convention Center - R23/22118.02_Cincinnati Convention Ancillary Building_ARCH_R23.rvt

© 2024 MOODYNOLAN INC.

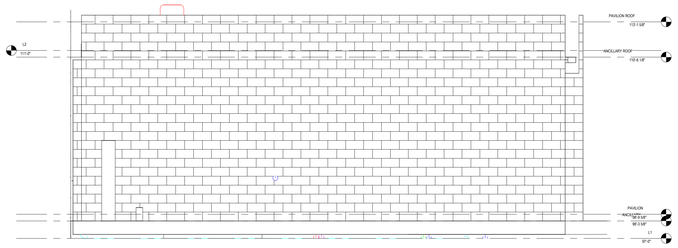

6 **WEST ELEVATION**
1/4" = 1'-0"

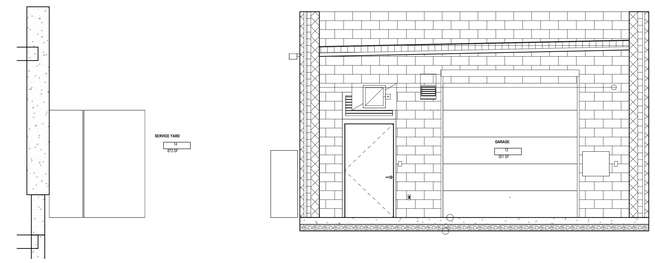

3 **SECTION**
1/4" = 1'-0"
ANCILLARY EAST-WEST
REF: 1 / A101B

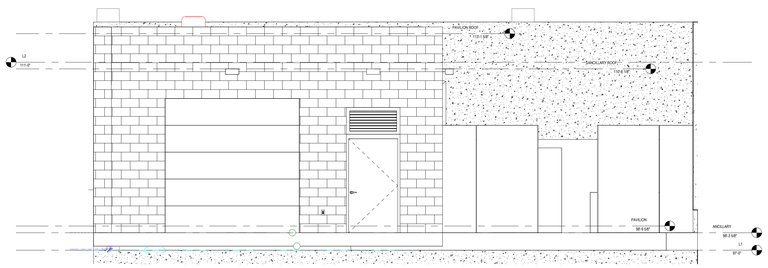

5 **SOUTH ELEVATION**
1/4" = 1'-0"

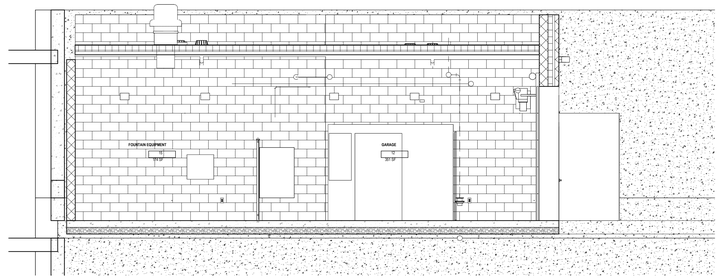

2 **SECTION**
1/4" = 1'-0"
ANCILLARY NORTH-SOUTH
REF: 1 / A101B

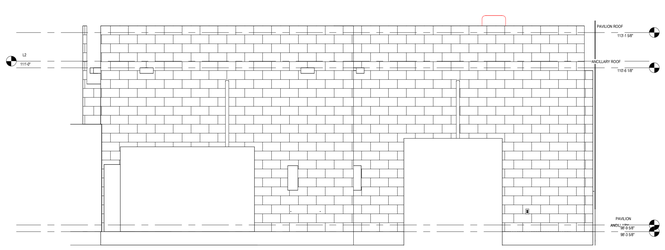

4 **EAST ELEVATION**
1/4" = 1'-0"

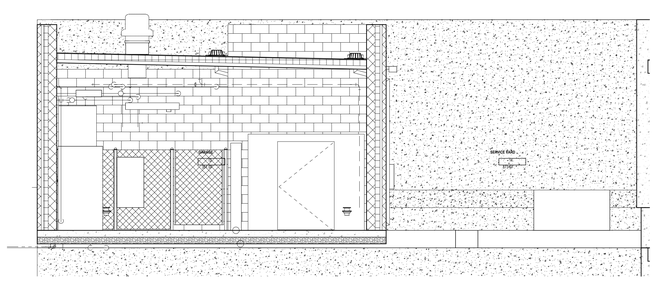

1 **SECTION**
1/4" = 1'-0"
ANCILLARY WEST-EAST
REF: 1 / A101B

GENERAL NOTES - EXTERIOR ELEVATIONS

1. X

KEYNOTE LEGEND

KEY VALUE	KEYNOTE TEXT

PROJECT TITLE
Elm Street Plaza

525 Elm Street, Cincinnati, OH 45202

#	DATE	CHANGE DESCRIPTION

Moody Nolan
300 SPRUCE STREET
SUITE 300
COLUMBUS, OH 43215
PHONE: (614) 461-4664

3CDC
1203 WALNUT STREET
4TH FLOOR
CINCINNATI, OH 45202
PHONE: (513) 621-4400

DRAWING TITLE
EXTERIOR ELEVATIONS - OVERALL

3/22/2024

DRAWN: XXX CHECKED: XXX

22116.02

A301B

DESIGN DEVELOPMENT

PROGRESS
DRAWING
NOT FOR
CONSTRUCTION

2023
PLOT DATE/TIME: 3/22/2024 5:41:11 PM
PROJECT FILE: Autodesk Docs://22116.02 Cincinnati Convention Center - R23/22116.02_Cincinnati Convention Ancillary Building_ARCH_R23.rvt

© 2024 MOODY NOLAN, INC.

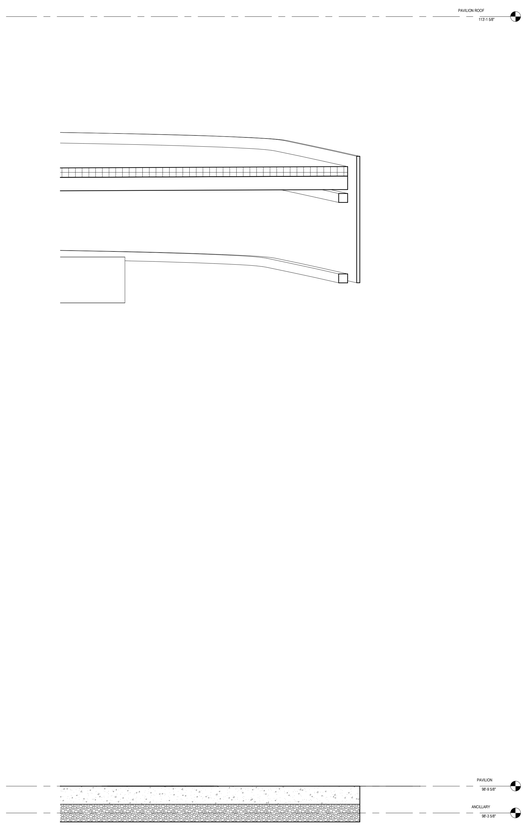

3 **SECTION**
1" = 1'-0"
OPEN SEATING AREA
REF: 1 / A101A

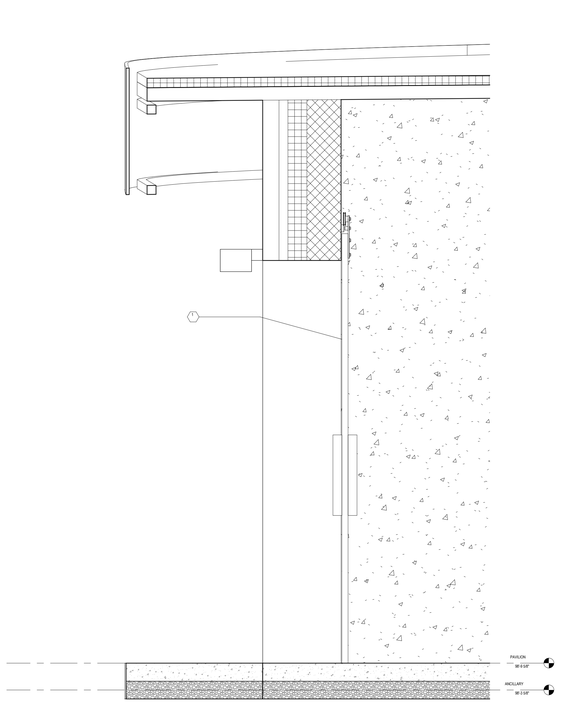

2 **SECTION**
1" = 1'-0"
THROUGH THE BARN DOOR
REF: 1 / A101A

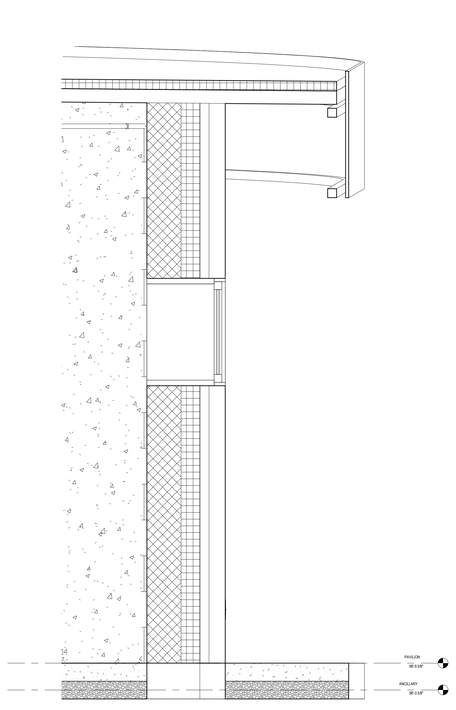

1 **SECTION**
1" = 1'-0"
SECTION THROUGH WINDOW
REF: 1 / A101A

GENERAL NOTES - WALL SECTIONS

1. X

KEYNOTE LEGEND

KEY VALUE	KEYNOTE TEXT

PROJECT TITLE:

Elm Street Plaza

525 Elm Street, Cincinnati, OH 45202

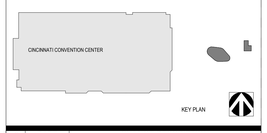

#	DATE	CHANGE DESCRIPTION

Moody Nolan
300 SPRUCE STREET
SUITE 300
COLUMBUS, OH 43215
PHONE: (614) 461-4664

3CDC
1203 WALNUT STREET
4TH FLOOR
CINCINNATI, OH 45202
PHONE: (513) 621-4400

DRAWING TITLE:

WALL SECTIONS

PROGRESS
DRAWING
NOT FOR
CONSTRUCTION

3/22/2024

DRAWN: XXX CHECKED: XXX

22118.02

A420A

DESIGN DEVELOPMENT

2023
PRINT VERSION:
3/22/2024 4:41:17 PM
FILE INFO:
Autodesk Docs://22118.02 Cincinnati Convention Center - R23/22118.02_Cincinnati Convention Ancillary Building_ARCH_R23.rvt

© 2024 MOODYNOLAN INC.

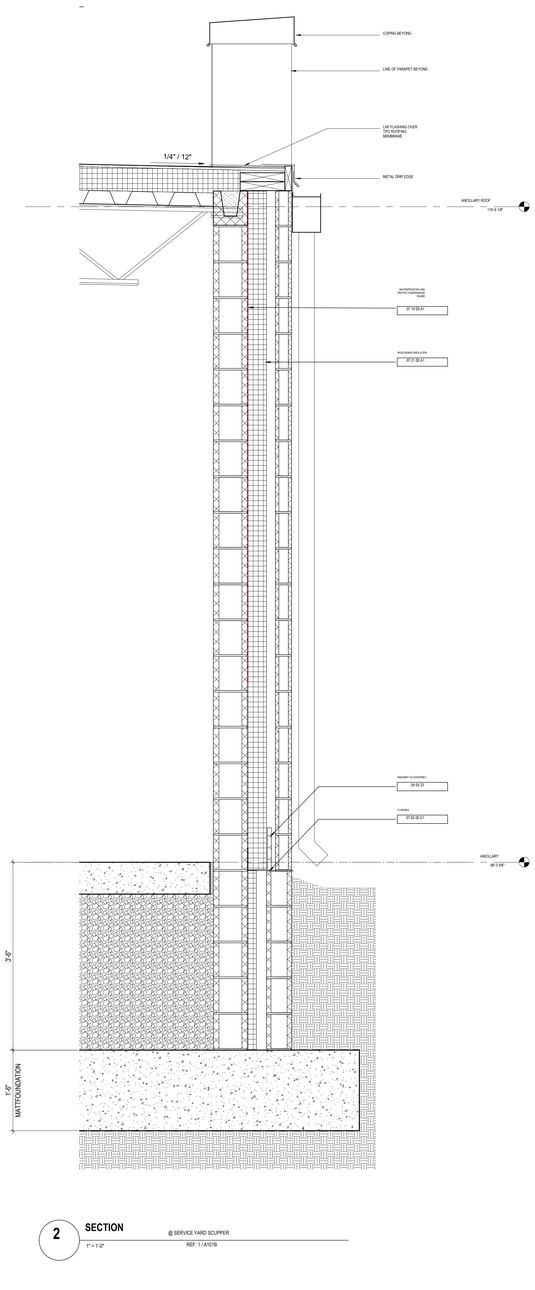

2 SECTION @ SERVICE YARD SCUPPER
1" = 1'-0" REF. 1 / A101B

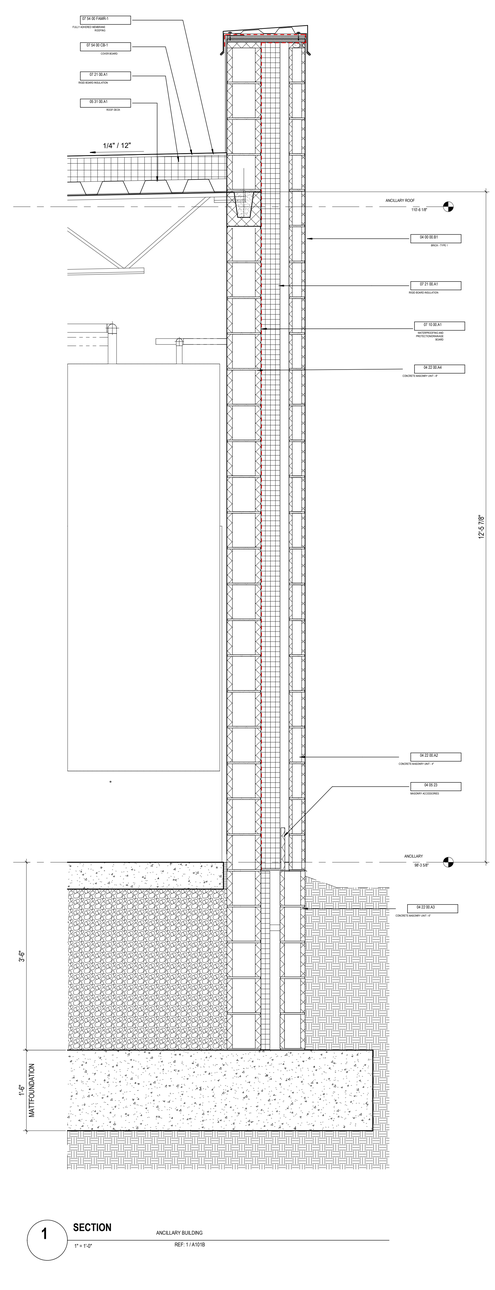

1 SECTION ANCILLARY BUILDING
1" = 1'-0" REF. 1 / A101B

GENERAL NOTES - WALL SECTIONS

1. X

KEYNOTE LEGEND

KEY VALUE	KEYNOTE TEXT
04 00.00.B1	BRICK - TYPE 1
04 05 23	MASONRY ACCESSORIES
04 22 00.A2	CONCRETE MASONRY UNIT - 4"
04 22 00.A3	CONCRETE MASONRY UNIT - 6"
04 22 00.A4	CONCRETE MASONRY UNIT - 8"
06 31 00.A1	ROOF DECK
07 10 00.A1	WATERPROOFING AND PROTECTION/DRAINAGE BOARD
07 21 00.A1	RIGID BOARD INSULATION
07 54 00 CB-1	COVER BOARD
07 54 00 FAMR-1	FULLY ADHERED MEMBRANE ROOFING
07 62 00.G1	FLASHING

PROJECT TITLE
Elm Street Plaza
525 Elm Street, Cincinnati, OH 45202

CINCINNATI CONVENTION CENTER

KEY PLAN

#	DATE	CHANGE DESCRIPTION

Moody Nolan
300 SPRUCE STREET
SUITE 300
COLUMBUS, OH 43215
PHONE: (614) 461-4664

3CDC
1203 WALNUT STREET
4TH FLOOR
CINCINNATI, OH 45202
PHONE: (513) 621-4400

DRAWING TITLE
WALL SECTIONS

PROGRESS DRAWING NOT FOR CONSTRUCTION

3/22/2024
DRAWN: XXX CHECKED: XXX
22118.02
A420B
DESIGN DEVELOPMENT

ISSUE VERSION
2023
3/22/2024 4:41:13 PM
Autodesk Docs://22118.02 Cincinnati Convention Center - R23/22118.02_Cincinnati Convention Ancillary Building_ARCH_R23.rvt

© 2024 MOODYNOLAN INC.

DOOR PANEL TYPE LEGEND

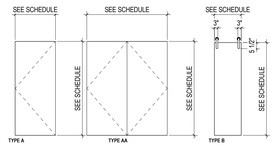

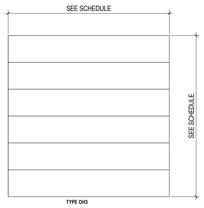

DOOR FRAME TYPE LEGEND

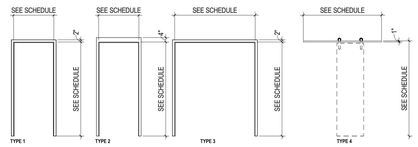

WINDOW LEGEND

DOOR SCHEDULE

DOOR						FRAME		FIRE		CARD	DETAILS - SHEET AX.XX			
NUMBER	ROOM NAME	WIDTH	HEIGHT	MATERIAL	ELEV	MATERIAL	ELEV	RATING	HDW SET	READER	HEAD	JAMB	SILL	REMARKS
02A	OFFICE	6'-0"	7'-0"	HM	AA	HM	3			No				
04A	OFFICE	3'-0"	7'-0"	WD	A	WD	2			No				
06A		3'-6"	8'-0"	HM	B	HM	4			No				
07A	FAMILY TOILET	3'-0"	7'-0"	HM	A	HM	2			No				
08A		3'-6"	8'-0"	HM	B	HM	4			No				
09A	VESTIBULE	3'-0"	7'-0"	WD	A	WD	2			No				
10A	ELEC/DATA	3'-0"	7'-0"	HM	A	HM	2			No				
12A	GARAGE	10'-0"	10'-0"	HM	OH3	HM				No				EXTERIOR OVER HEAD FOLDING DOOR
12B	GARAGE	3'-8"	7'-0"	HM	A	HM	2			No				
13A	COOLER	4'-0"	6'-6"	HM	A	HM	2			No				

WINDOW & LOUVER SCHEDULE

MARK	TYPE	WIDTH	HEIGHT	COUNT	HEAD HEIGHT
A	FIXED	6'-8"	2'-0"	1	5'-11 5/8"

DOOR CLEARANCES

FRONT APPROACH, PULL SIDE

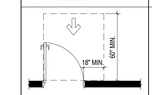

FRONT APPROACH, PUSH SIDE

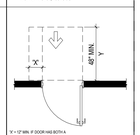

Y = 13" MIN. IF DOOR HAS BOTH A CLOSER AND A LATCH.

Y = 12" MIN. ICC A117.1 2017

HINGE APPROACH, PULL SIDE

Y = 36" MIN. IF "X" = 60" MIN.
Y = 42" MIN. IF "X" = 54" MIN.

HINGE APPROACH, PUSH SIDE

 

Y = 48" MIN. IF DOOR HAS A CLOSER (ACC 1 2017) OR A CLOSER AND A LATCH (ADA OR A117.1 2009/ICC A117.1 2017

LATCH APPROACH, PULL SIDE

Y = 54" MIN. IF DOOR HAS BOTH A CLOSER AND LATCH

LATCH APPROACH, PUSH SIDE

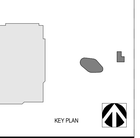

Y = 48" MIN. IF DOOR HAS BOTH A CLOSER AND LATCH

PROJECT TITLE

Elm Street Plaza

525 Elm Street, Cincinnati, OH 45202

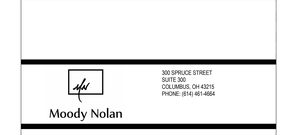

#	DATE	CHANGE DESCRIPTION

Moody Nolan
300 SPRUCE STREET
SUITE 300
COLUMBUS, OH 43215
PHONE: (614) 461-4664

3CDC
1203 WALNUT STREET
4TH FLOOR
CINCINNATI, OH 45202
PHONE: (513) 621-4400

DRAWING TITLE

DOOR & WINDOW SCHEDULES

PROGRESS
DRAWING
NOT FOR
CONSTRUCTION

3/22/2024

DRAWN: XXX CHECKED: XXX

22118.02

A700

DESIGN DEVELOPMENT

2023
PLOT DATE/TIME: 3/22/2024 4:41:14 PM
FILE NAME: Autodesk Docs://22118.02 Cincinnati Convention Center - R23/22118.02_Cincinnati Convention Ancillary Building_ARCH_R23.rvt

© 2024 MOODYNOLAN INC.

SIGNAGE SCHEDULE

ROOM					
LEVEL	NUMBER	NAME	PLAN CODE	SIGN TYPE	BRAILLE

SIGNAGE TYPES

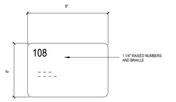

INTERIOR SIGNAGE TYPE A

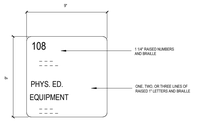

INTERIOR SIGNAGE TYPE B

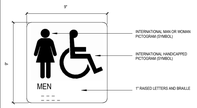

INTERIOR SIGNAGE TYPE C

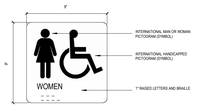

INTERIOR SIGNAGE TYPE D

INTERIOR SIGNAGE TYPE E

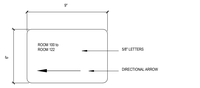

INTERIOR SIGNAGE TYPE F

9"

GENERAL NOTES

1. PROVIDE MAXIMUM OCCUPANCY SIGNAGE TYPE E AS NEEDED PER SPECIFICATIONS.
2. ALL SIGNAGE NUMBERS SHALL BE FURNISHED WITH SIGNAGE PER THE MANUFACTURER.
3. INSTALL SIGNAGE TO BE AT LATCH SIDE OF DOOR. MOUNTING HEIGHT IS 60" FROM THE FLOOR TO THE BASELINE OF THE HIGHEST TACTILE CHARACTER. (TYPICAL)

SIGNAGE TYPES LEGEND

12" = 1'-0"

PROJECT TITLE:

Elm Street Plaza

525 Elm Street, Cincinnati, OH 45202

#	DATE	CHANGE DESCRIPTION

Moody Nolan
300 SPRUCE STREET
SUITE 300
COLUMBUS, OH 43215
PHONE: (614) 461-4664

3CDC
1203 WALNUT STREET
4TH FLOOR
CINCINNATI, OH 45202
PHONE: (513) 621-4400

DRAWING TITLE:

SIGNAGE SCHEDULE

PROGRESS DRAWING
NOT FOR CONSTRUCTION

3/22/2024

DRAWN: Author | CHECKED: Checker

22118.02

A931

DESIGN DEVELOPMENT

2023
PLOT DATE/TIME: 3/22/2024 4:41:18 PM
FILE NAME: Autodesk Docs://22118.02 Cincinnati Convention Center - R23/22118.02_Cincinnati Convention Ancillary Building_ARCH_R23.rvt