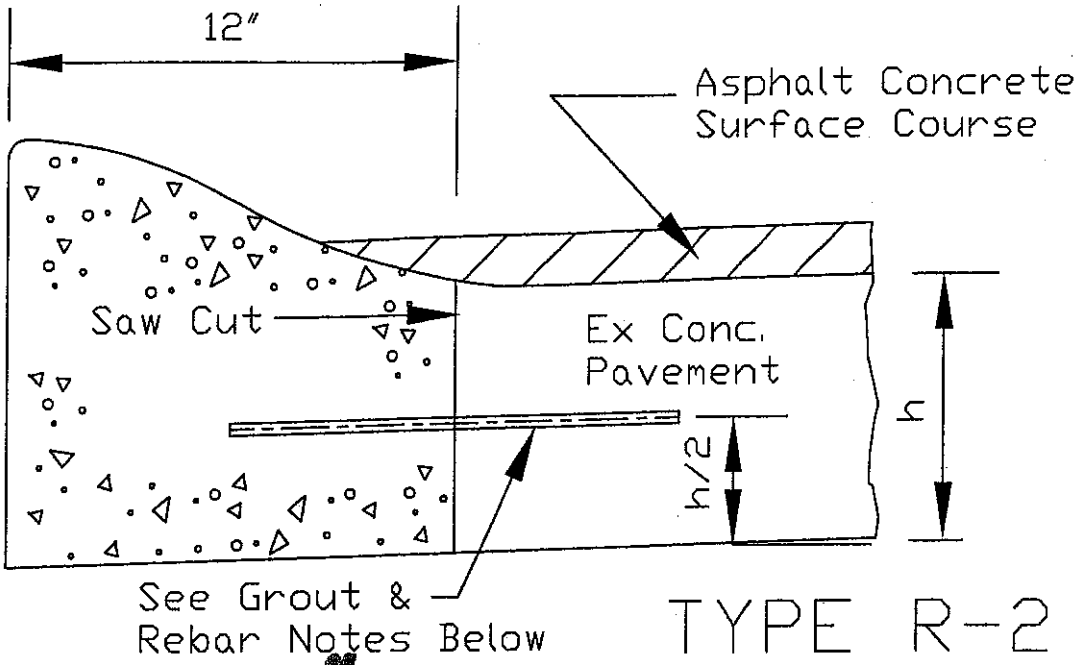

TYPE R-2

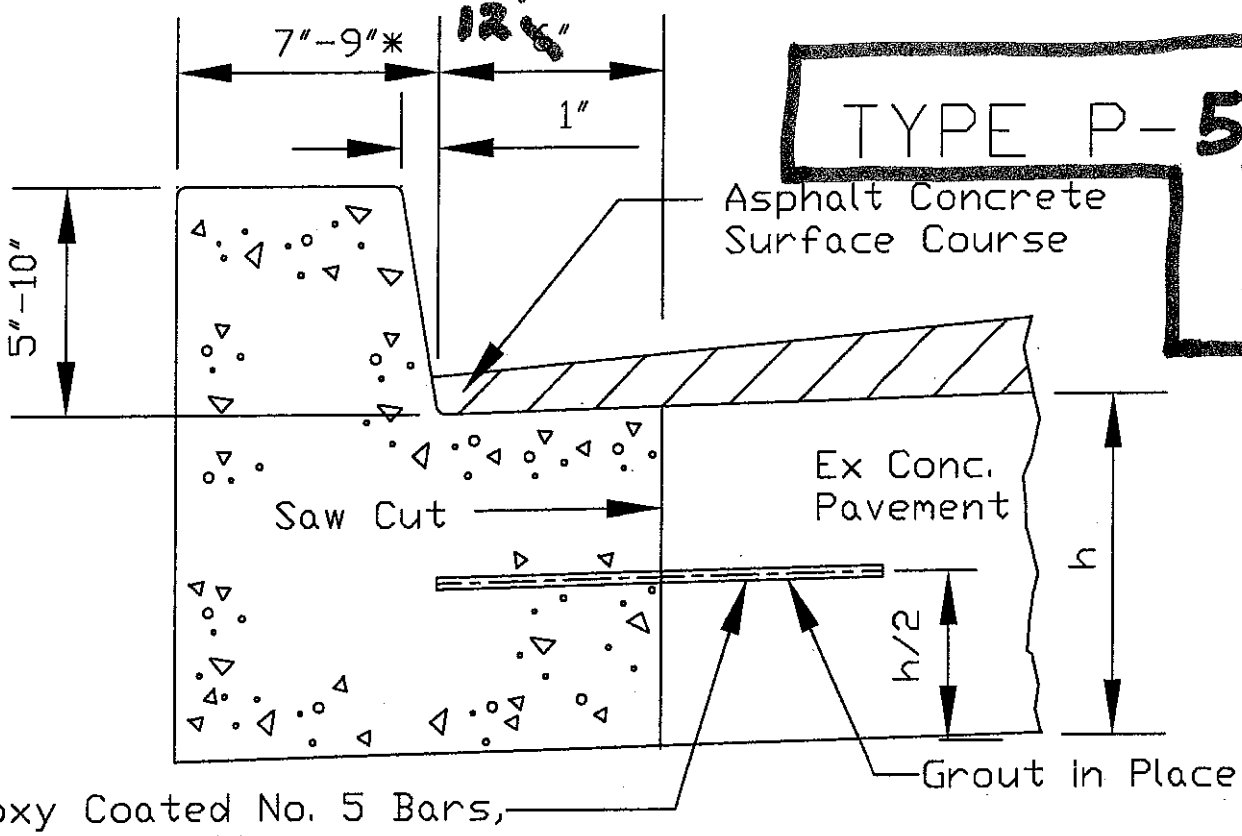

TYPE P-5, As Per Plan

Epoxy Coated No. 5 Bars, 12" long @ 36" o.c.
Cost to be included in price of Item 609 - Curb Repair. (Min. 2 Bars per Repair Section.)

* 9" only on radii & circulars

Special care shall be taken during construction to obtain maximum compaction of bituminous concrete in gutters.

CONCRETE CURB REPAIR (With Dowels)

STREET REHABILITATION DETAIL DRAWING JANUARY, 2006

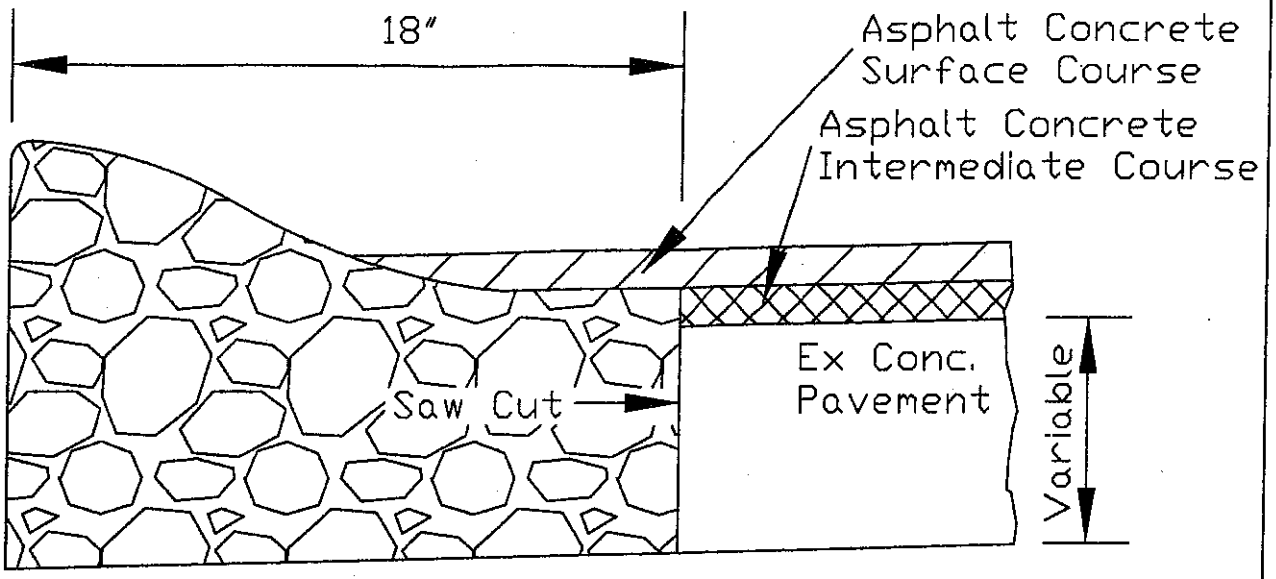

TYPE R-5

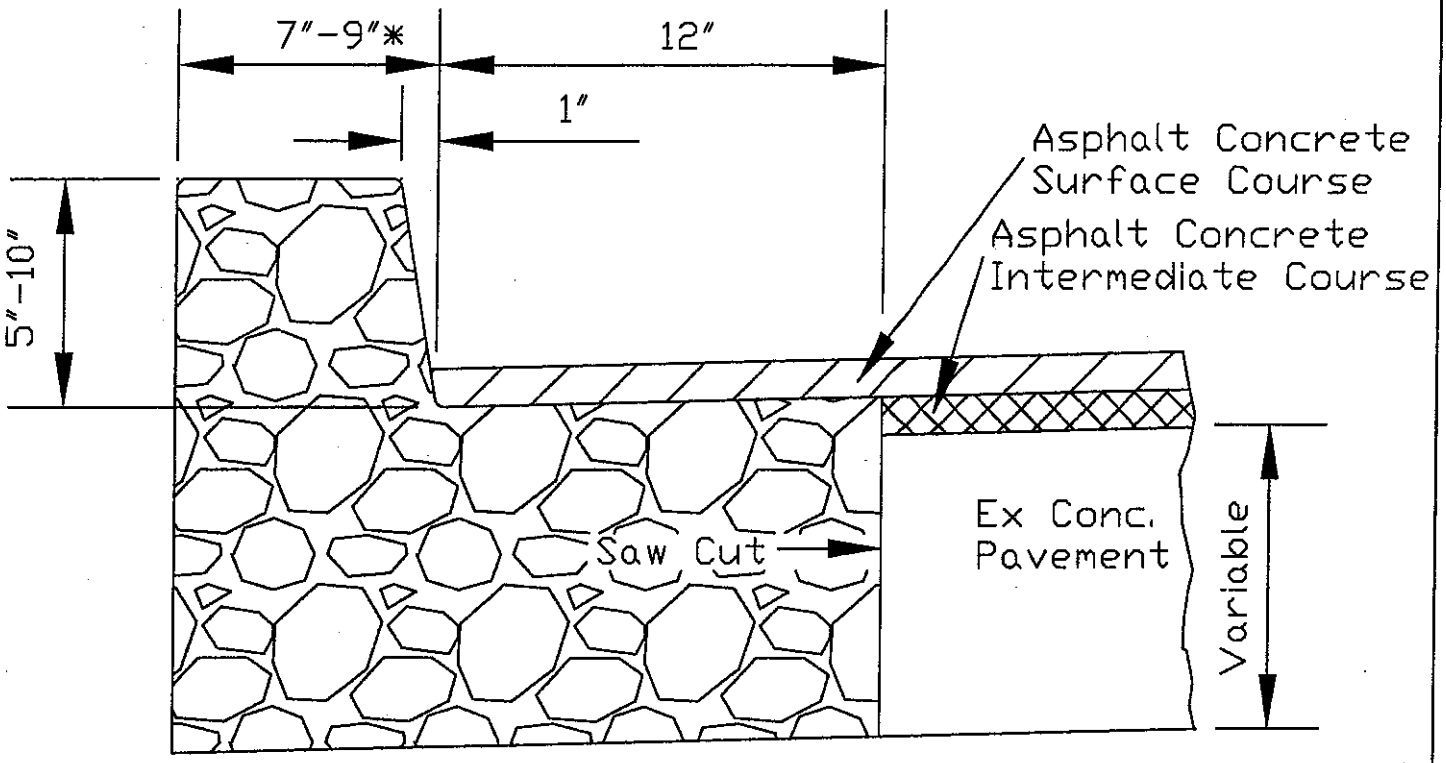

TYPE P-5

Special care shall be taken during construction to obtain maximum compaction of bituminous concrete in gutters.
* 9" only on radii & circulars

NOT TO SCALE

CONCRETE CURB REPAIR

STREET REHABILITATION DETAIL DRAWING

JANUARY, 2007