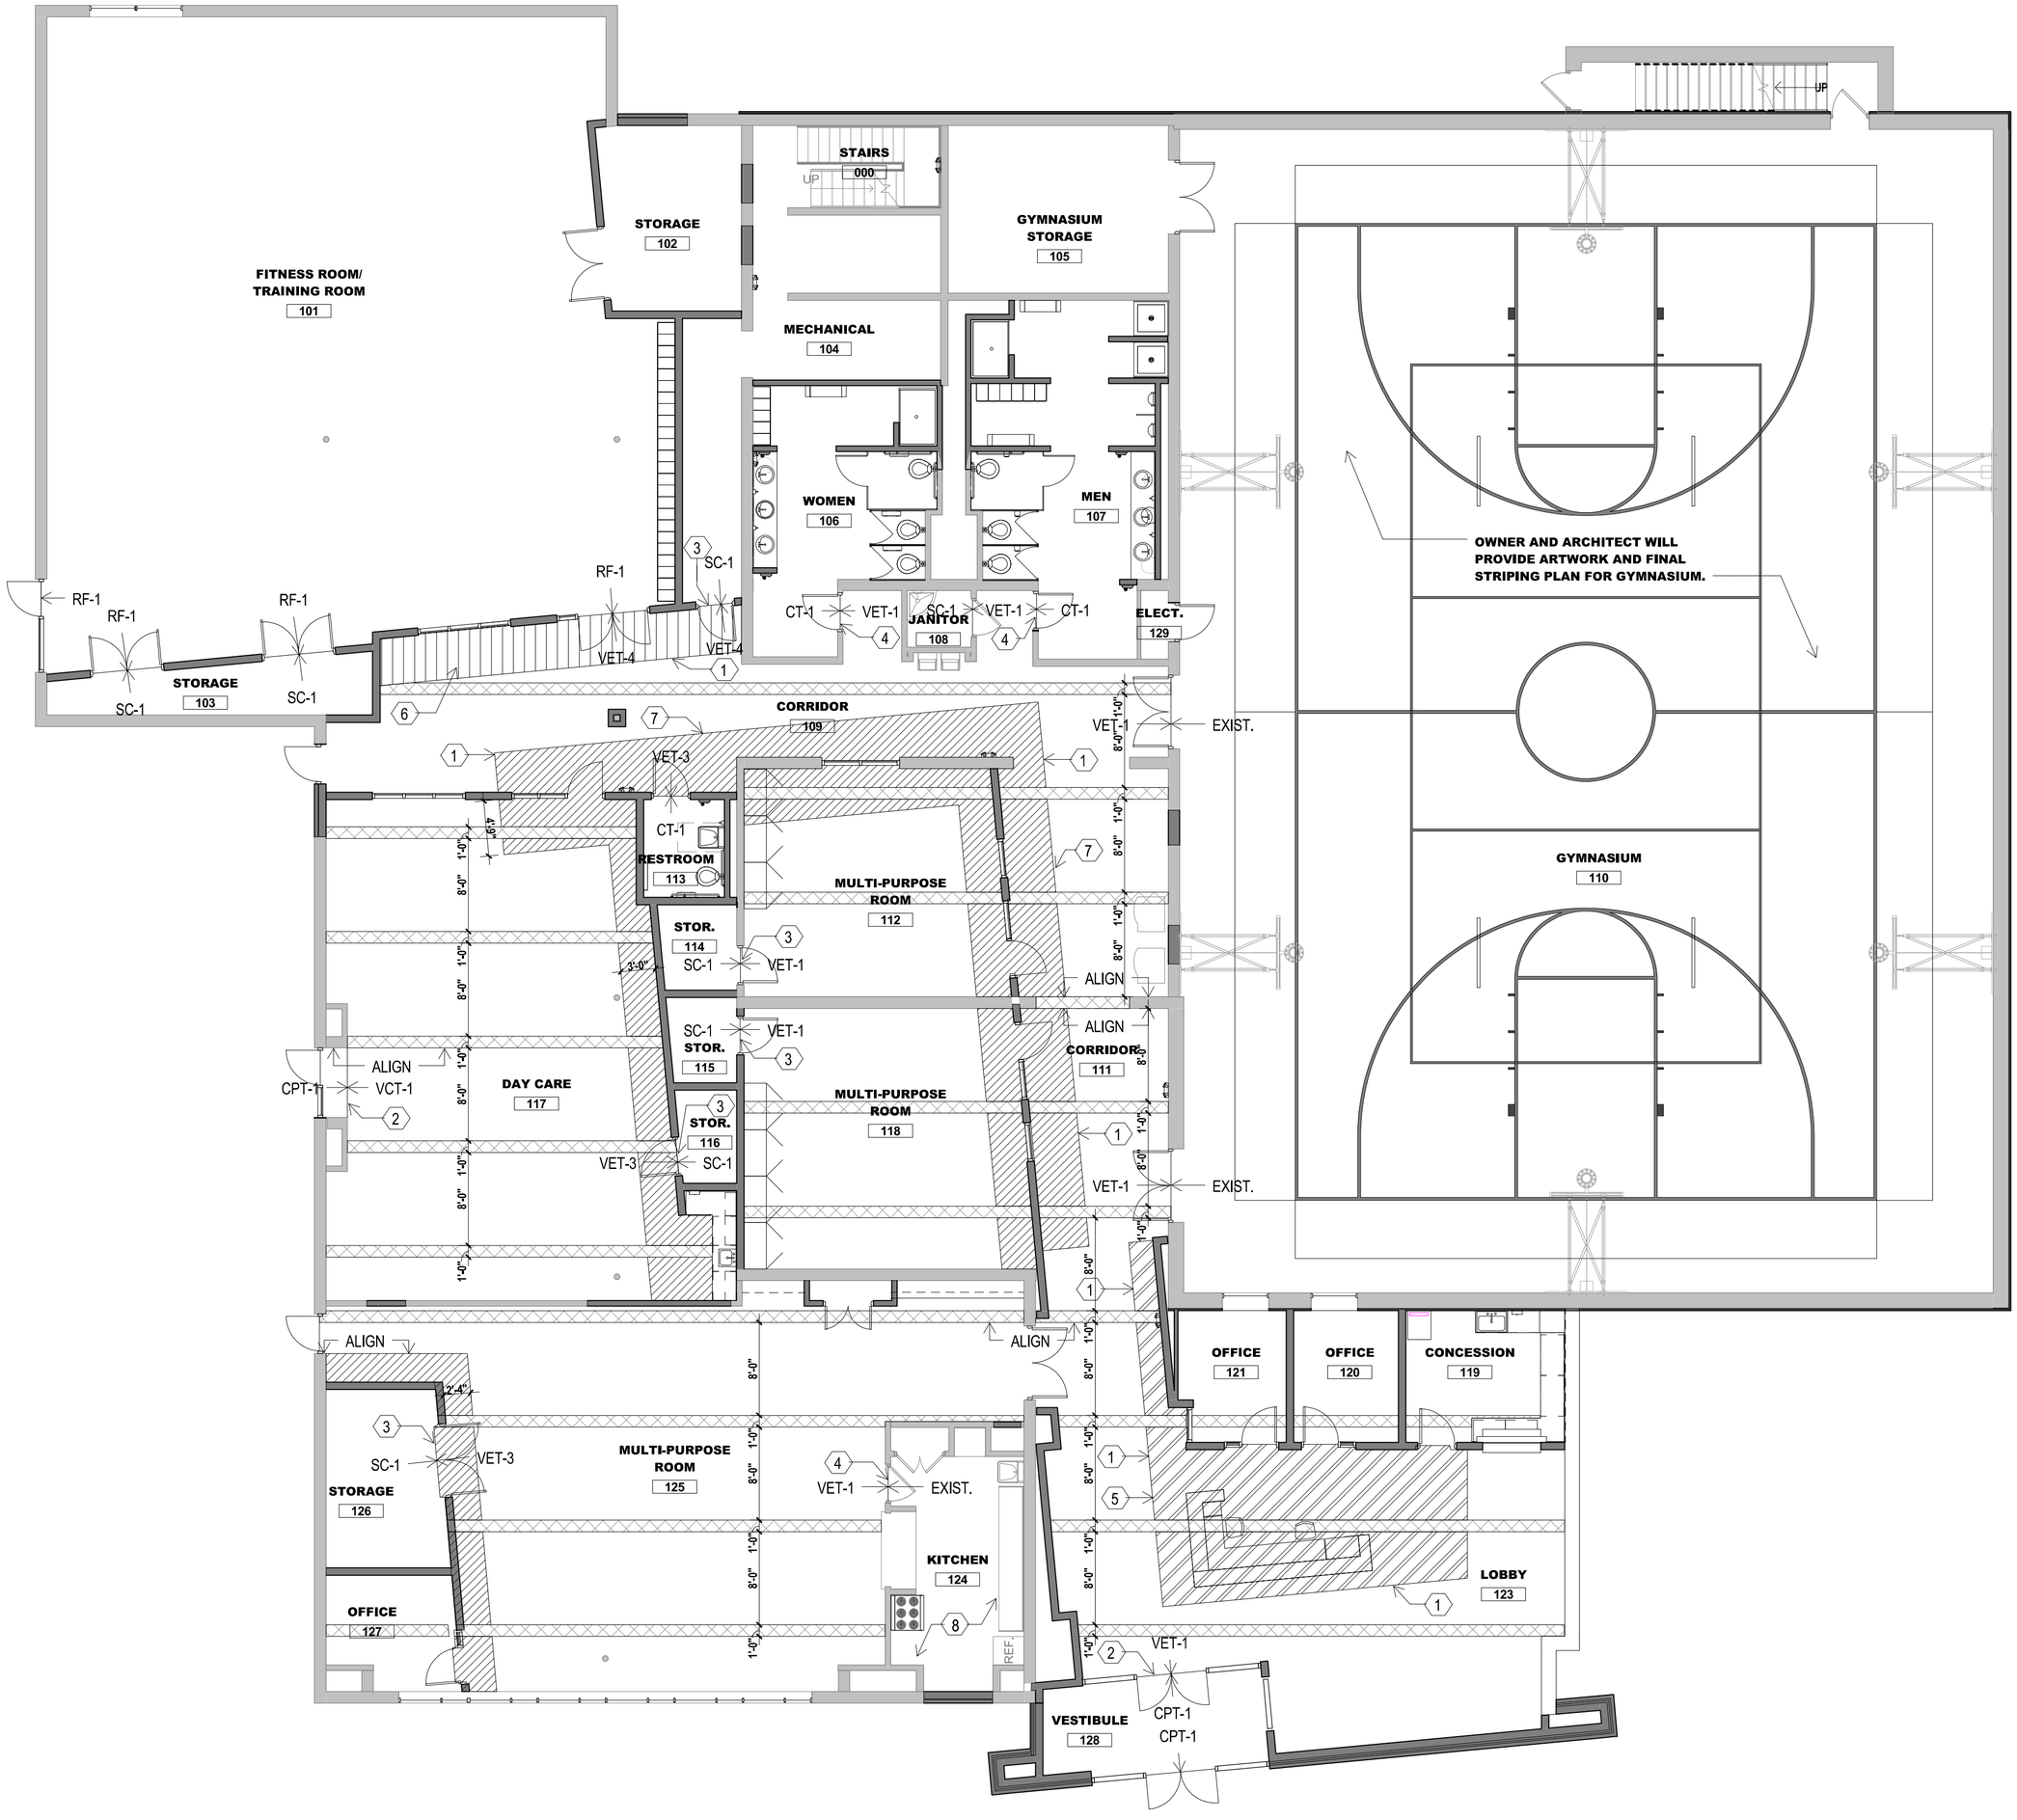
FITNESS ROOM/
TRAINING ROOM
101
STORAGE
102
STAIRS
000
UP
MECHANICAL
104
GYMNASIUM
STORAGE
105
WOMEN
106
MEN
107
JANITOR
108
ELECT.
129
STORAGE
103
CORRIDOR
109
RESTROOM
113
STOR.
114
MULTI-PURPOSE
ROOM
112
STOR.
115
STOR.
116
DAY CARE
117
MULTI-PURPOSE
ROOM
118
CORRIDOR
111
GYMNASIUM
110
OWNER AND ARCHITECT WILL
PROVIDE ARTWORK AND FINAL
STRIPING PLAN FOR GYMNASIUM.
OFFICE
121
OFFICE
120
CONCESSION
119
STORAGE
126
MULTI-PURPOSE
ROOM
125
KITCHEN
124
OFFICE
127
LOBBY
123
VESTIBULE
128
EXIST.
ALIGN
REF.
RF-1
SC-1
VET-1
VET-3
VET-4
CT-1
CPT-1
VCT-1
1'-0"
8'-0"
2'-4"
3'-0"