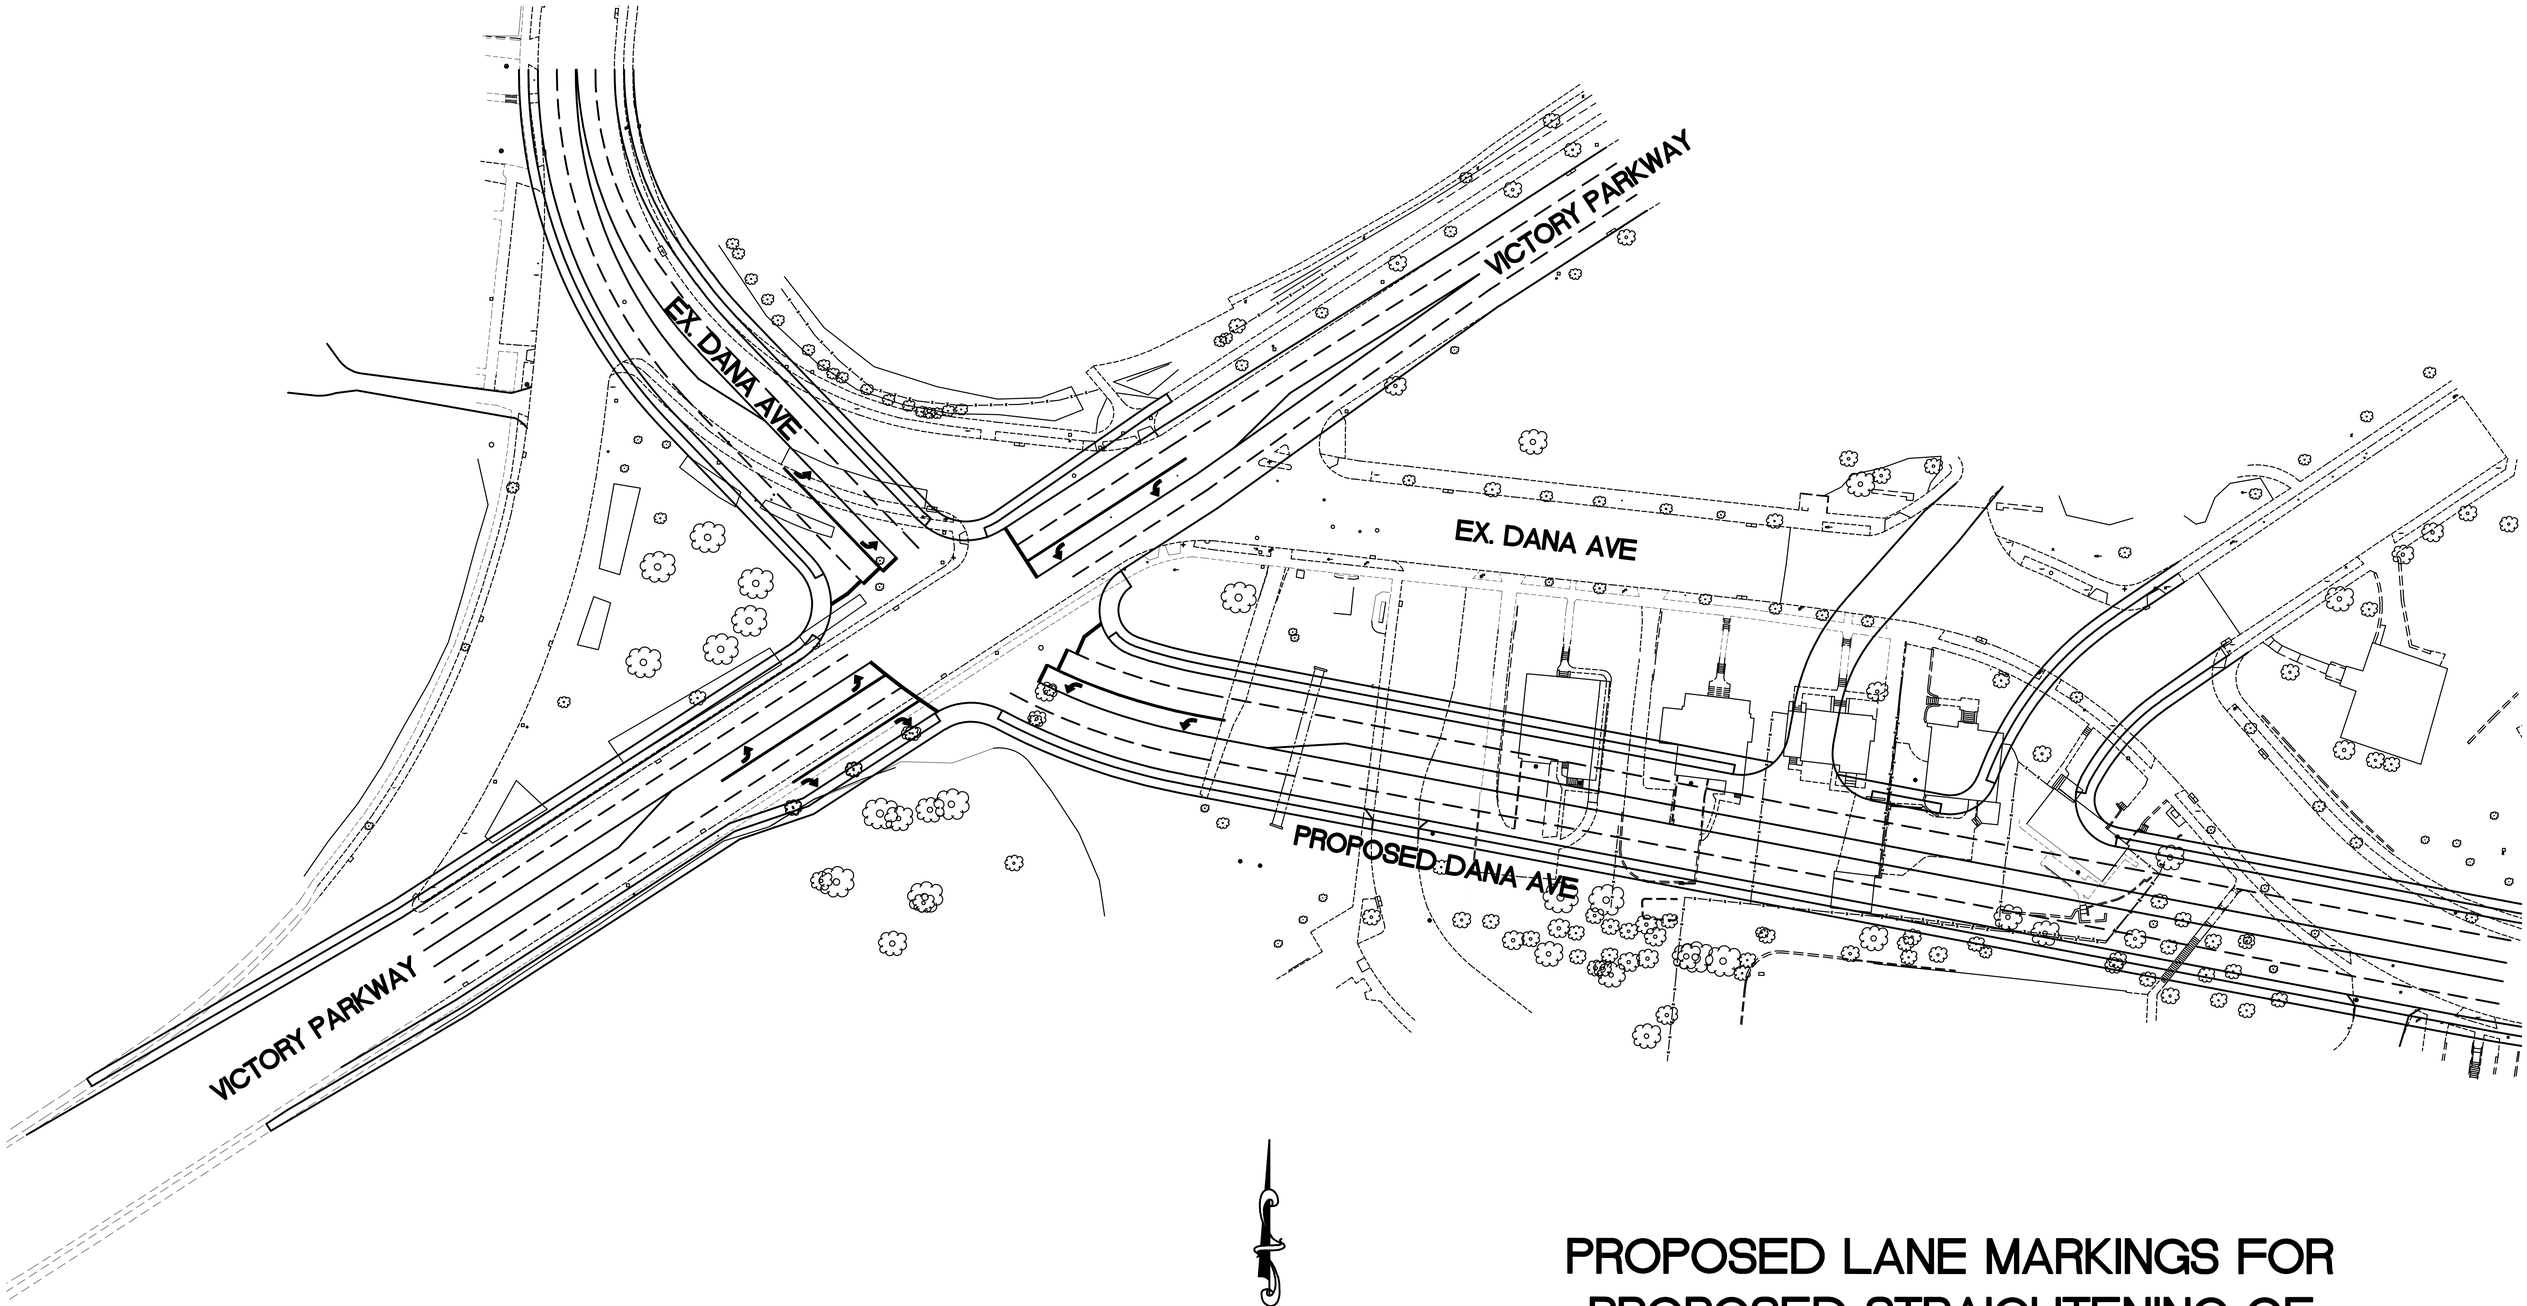

PROPOSED LANE MARKINGS FOR PROPOSED STRAIGHTENING OF DANA AVENUE AT VICTORY PARKWAY

SCALE
1" = 40'

CITY OF CINCINNATI
DIVISION OF ENGINEERING
PRELIMINARY
SUBJECT TO REVISION