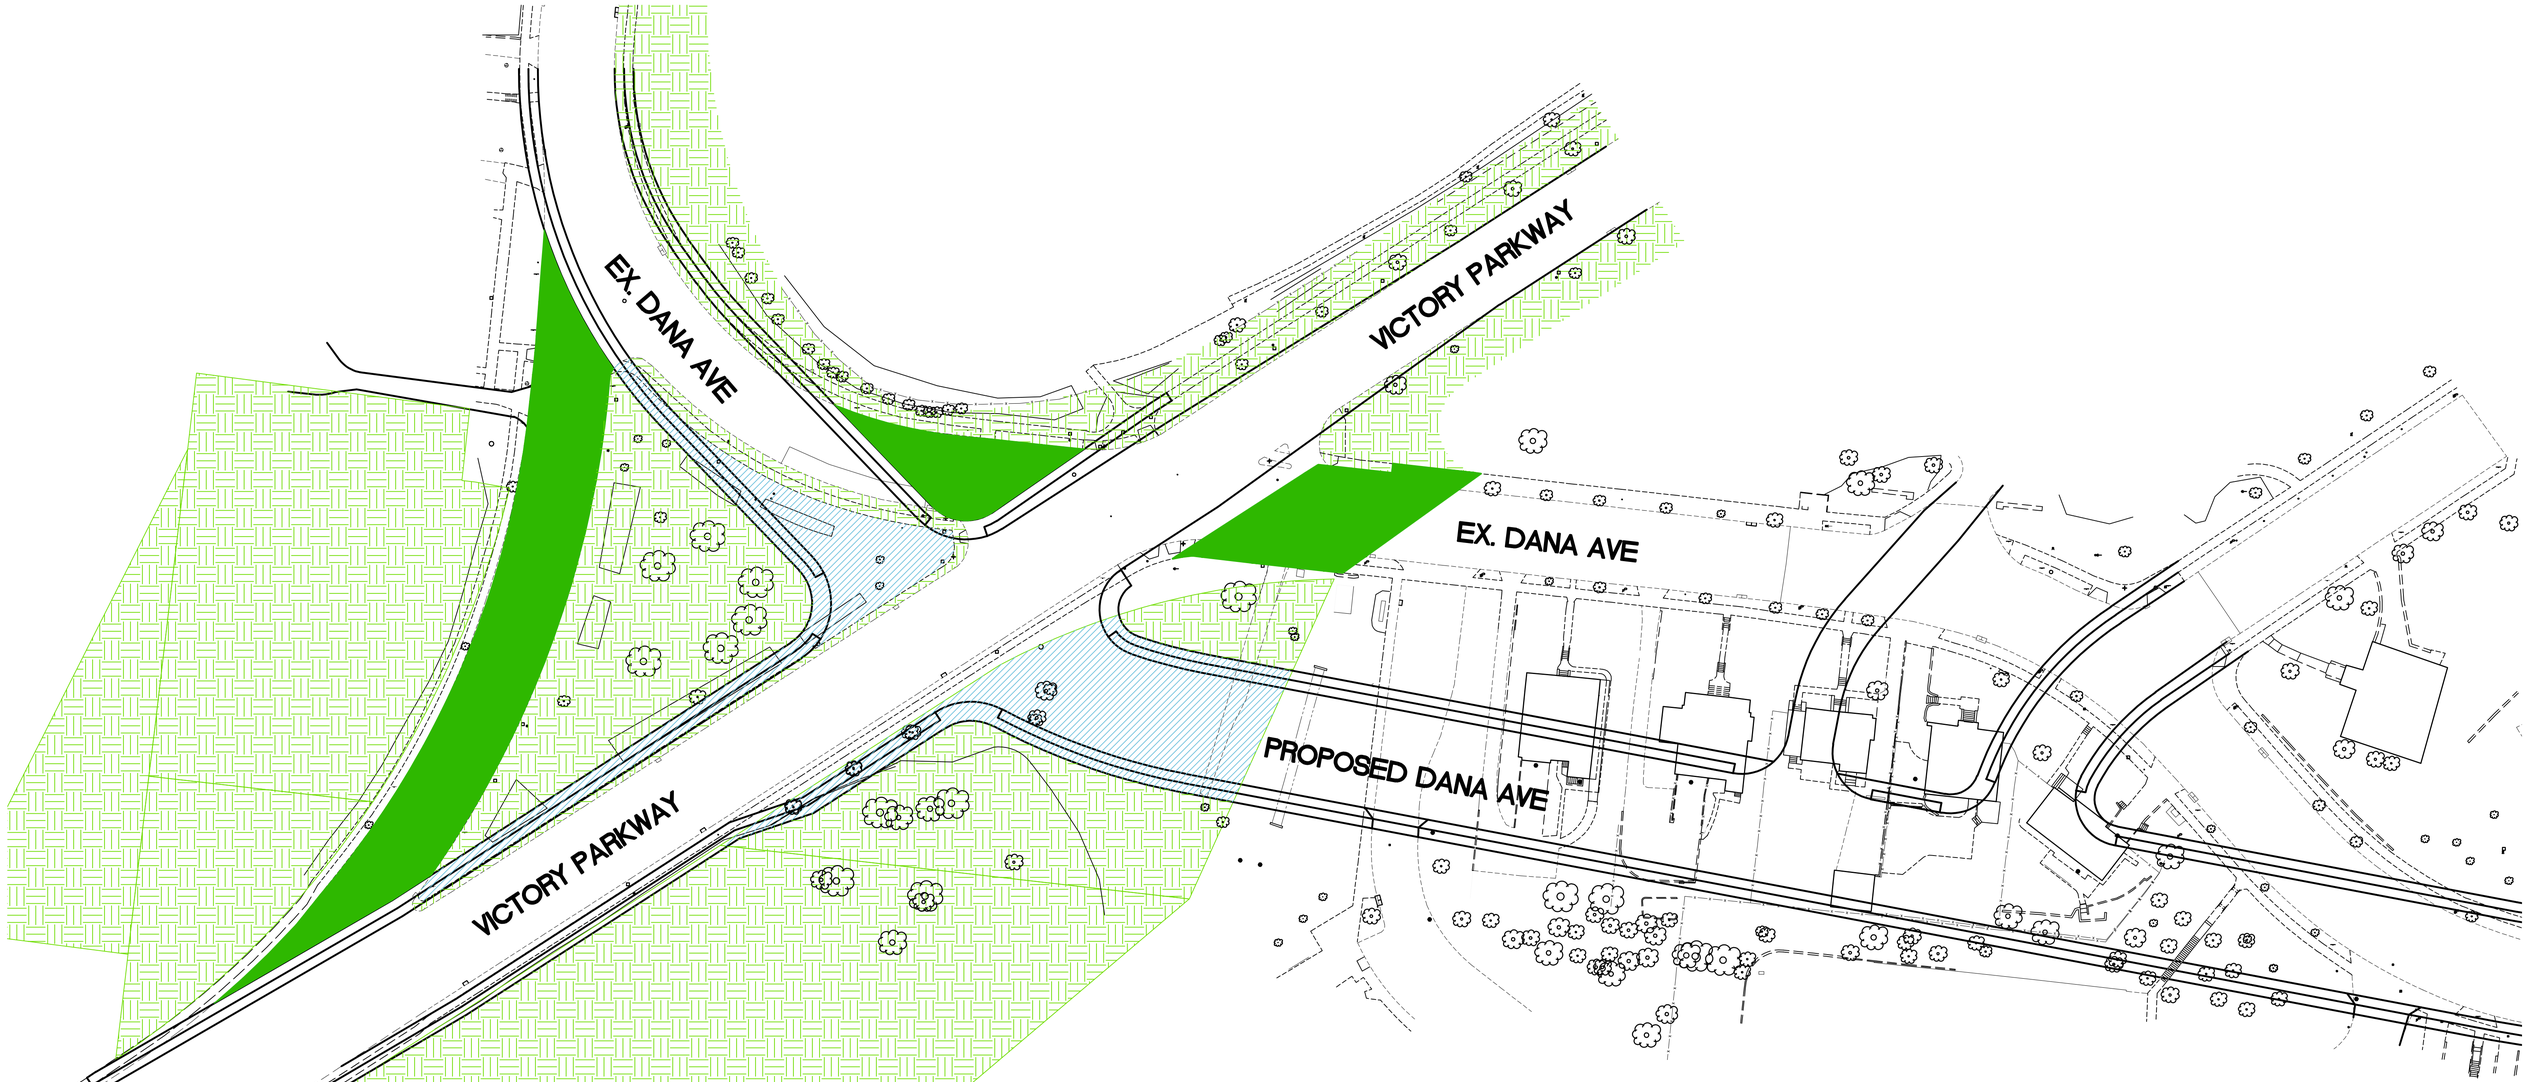

LEGEND

- PARK PROPERTY
- PARK GAIN
- PARK LOSS

SCALE
1" = 40'

PARK PROPERTY GAIN AND LOSS FOR PROPOSED STRAIGHTENING OF DANA AVENUE AT VICTORY PARKWAY

CITY OF CINCINNATI
DIVISION OF ENGINEERING
PRELIMINARY
SUBJECT TO REVISION