# LICK RUN TRAIL – QUEEN CITY AVENUE OPTION B (Path on South Side of Road)

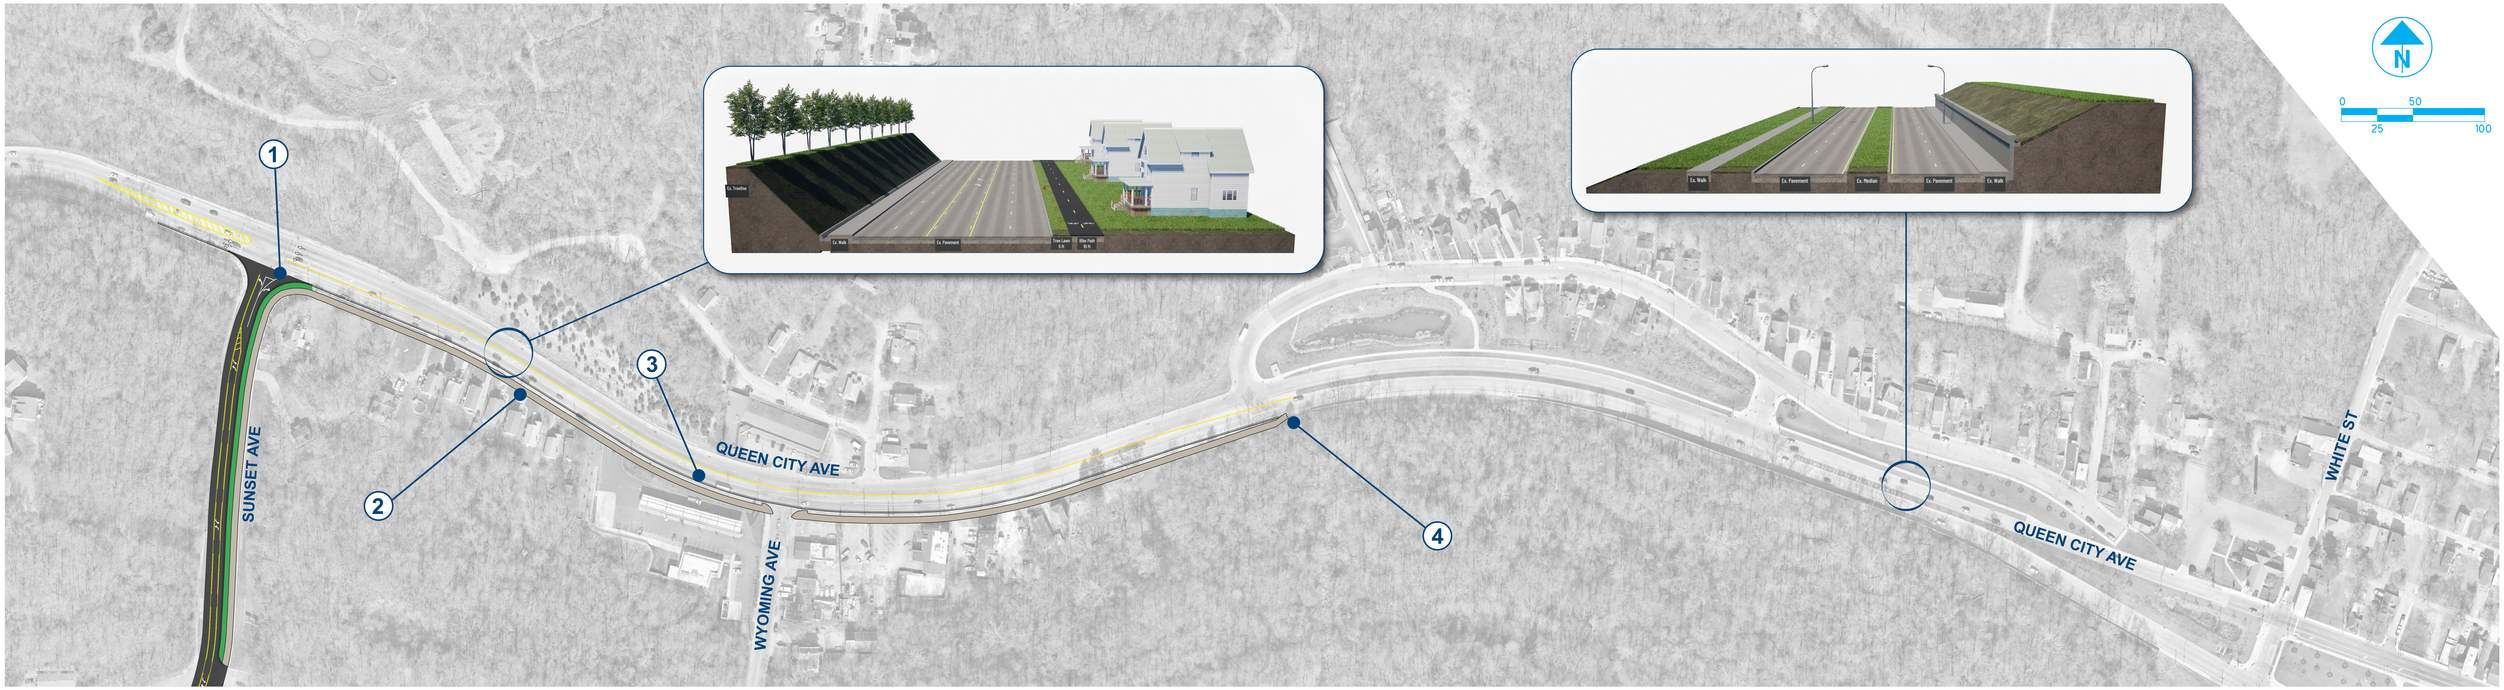


## KEY NOTES

1. Improvements at intersection of Sunset Avenue and Queen City Avenue to be evaluated.
2. Back of new multiuse path to be located in same position as back of existing sidewalk in front of residential properties.
3. Lane widths to be narrowed to accommodate multiuse path.
4. New multiuse path to terminate prior to existing retaining wall due to width constraints.

city of CINCINNATI
TRANSPORTATION & ENGINEERING

STRAND ASSOCIATES®