1 NORTH ELEVATION

SCALE: 1/16" = 1'-0"

2 EAST ELEVATION

SCALE: 1/16" = 1'-0"

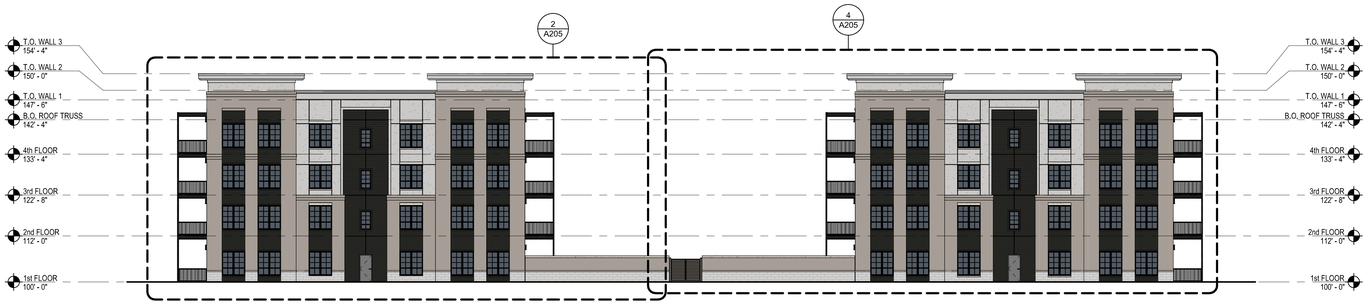

3 SOUTH ELEVATION - COURTYARD END

SCALE: 1/16" = 1'-0"

4 SOUTH ELEVATION

SCALE: 1/16" = 1'-0"

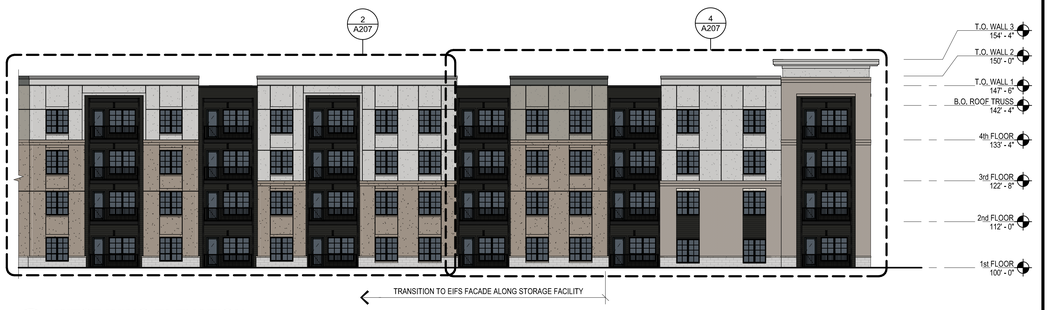

5 WEST WING ELEVATION

SCALE: 1/16" = 1'-0"

6 WEST ELEVATION

SCALE: 1/16" = 1'-0"

EXTERIOR MATERIAL LEGEND

CODE	PATTERN	MATERIAL	TYPE / COLOR / LOCATION
ACM-1		COMPOSITE METAL PANEL	ENTRY ELEMENT
BR-1		BRICK VENEER	MANF: INTERSTATE BRICK; SIZE: MODULAR; PATTERN: RUNNING BOND; COLOR: PEWTER, TEXTURE: MATTE
CS-1		CAST STONE	MANF: ARRISCRAFT; SERIES: GEORGIA RENAISSANCE SIZE: 11-5/8" H. x 23-5/8" L. x 3-5/8" D.; COLOR: OAK RIDGE FINISH: SMOOTH
EIFS-1 (LIGHT)		EXTERIOR INSULATION FINISH SYSTEM	MANUF: DRYVIT; COLOR: SW 7667 ZIRCON FINISH: SANDPEBBLE FINE
EIFS-2 (MEDIUM)		EXTERIOR INSULATION FINISH SYSTEM	MANUF: DRYVIT; COLOR: SW 9170 ACIER FINISH: SANDPEBBLE FINE
EIFS-3 (DARK)		EXTERIOR INSULATION FINISH SYSTEM	MANUF: DRYVIT; COLOR: SW 7068 GRIZZLE GRAY FINISH: SANDPEBBLE FINE
EIFS-4 (Match BR-1)		EXTERIOR INSULATION FINISH SYSTEM	MANUF: DRYVIT; COLOR: MATCH (BR-1) SW 7504 KEYSTONE GRAY FINISH: SANDPEBBLE FINE
FCP-1		FIBER CEMENT PANEL	MANF: JAMES HARDIE; TYPE: HARDIE-PLANK TEXTURE: SMOOTH; COLOR: IRON GRAY
SF-1		STOREFRONT	-
ST-1		STONE VENEER	MANF: ARRISCRAFT; TYPE: STACK THIN BUILDING STONE COLOR: ICE
AS-1		ALUMINUM SOFFIT	MANF: LONGBOARD; FINISH: ROCK ELM
GR-1		METAL GUARDRAIL	PRE-MAUNFACTURED METAL GUARDRAIL SYSTEM COLOR: SW 6258 TRICORN BLACK
DK-1		BALCONY DECKING	MANF: TREX; SERIES: TREX ENHANCE STYLE: NATURALS; FINISH: ROCKY HARBOR
TR-1		COMPOSITE TRIM	MANF: TBD; COLOR: SW 7667 ZIRCON SIZE: (RE: WALL SECTIONS) NOTE: ALUMINUM COPING TO MATCH TRIM
TR-2		COMPOSITE TRIM	MANF: TBD; COLOR: SW 7068 GRIZZLE GRAY SIZE: (RE: WALL SECTIONS) NOTE: ALUMINUM COPING TO MATCH TRIM
FCT-1		FIBER CEMENT TRIM	MANF: JAMES HARDIE; TYPE: TRIM TEXTURE: SMOOTH; COLOR: IRON GRAY
AL-1		ALUMINUM COPING	MANF: TBD; FINISH: TBD
RS-1		ROOF SHINGLES	MANF: CERTAINTEED; SERIES: LANDMARK PRO; COLOR: CINDER BLACK

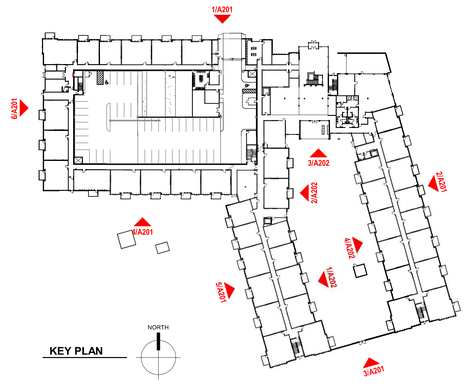

Client / Ownership: Rebar Development
Architect: TR.i Architects
Civil Engineer / Landscape: Beyer Becker
General Contractor: Birge and Held
Interior Design: Focus Design Interiors
MEP Engineer: LSA - Latimer Sommers & Assoc.
Structural Engineer: Bob D. Campbell & Co.

THE HERON CLUB at OAKLEY

2775 THREE OAKS LANE
CINCINNATI, OHIO 45206

TR.i ARCHITECTS

TR.i Architects
1790 S. Brentwood Blvd.
St. Louis, Missouri 63144
T: 314-395-9750
www.triarchitects.com
© Copyright 2025

DATE: 02-27-2026 Bid/Permit Sets

REVISIONS 0

DWG BY Author

TR.i PROJECT NO. 25-012

SHEET NO.

A201

EXTERIOR ELEVATIONS