NORTHSIDE ARTERIAL PROJECT

COLERAIN AVENUE/SPRING GROVE AVENUE/ ELMORE STREET TRIANGLE ALTERNATIVE 1

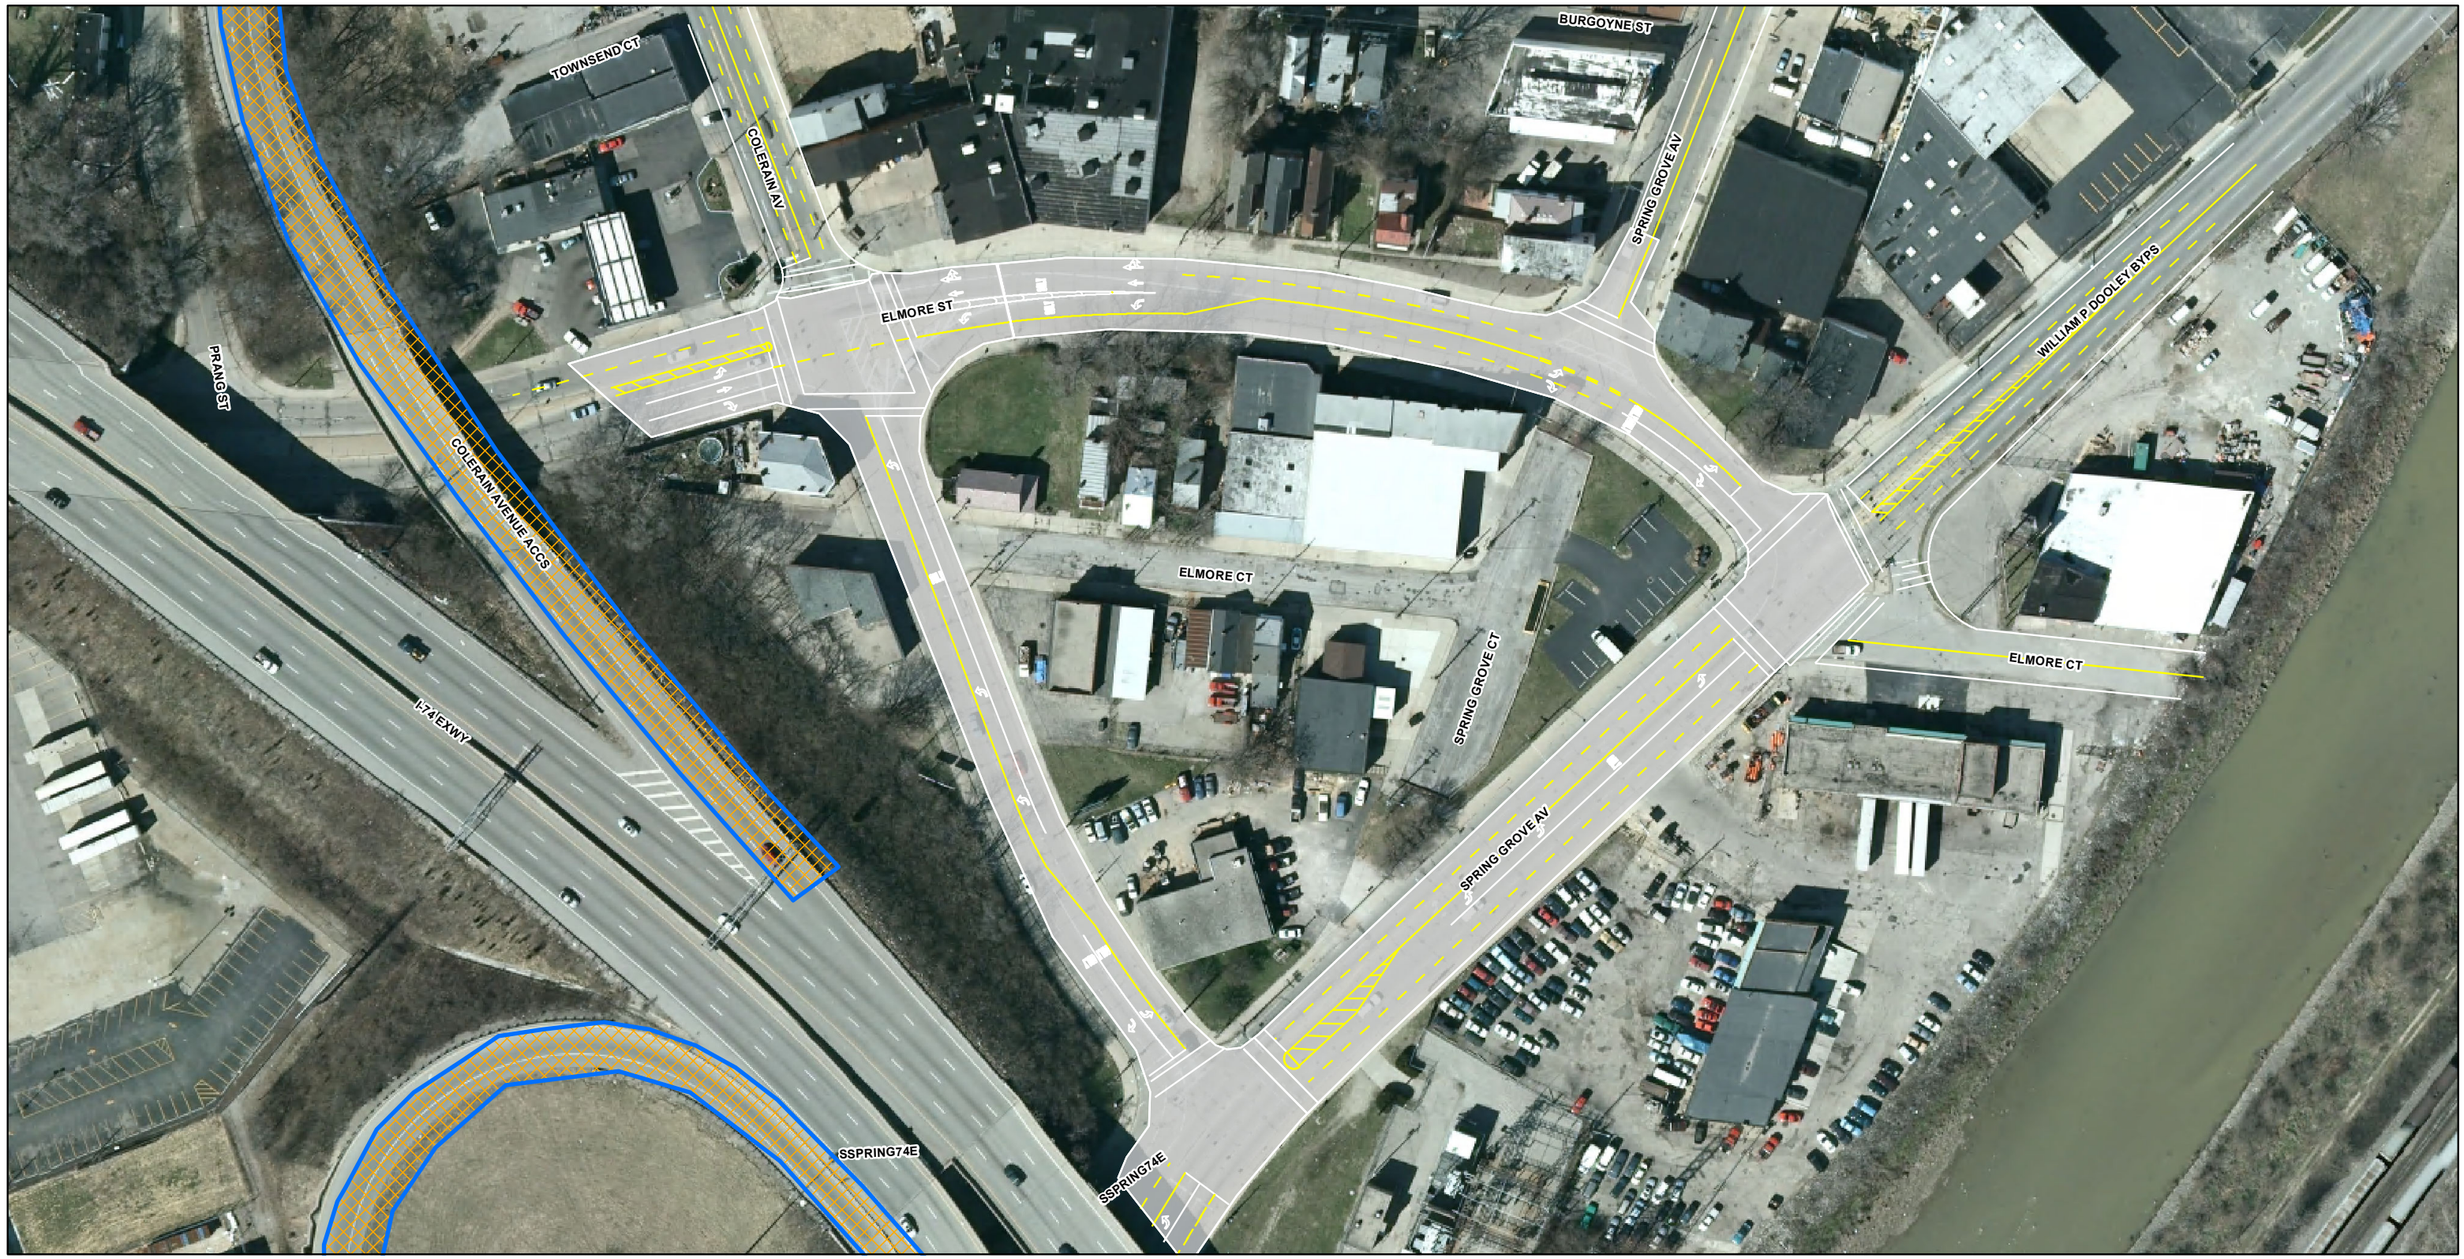

city of CINCINNATI

M E COMPANIES

0 50 100 200 Feet