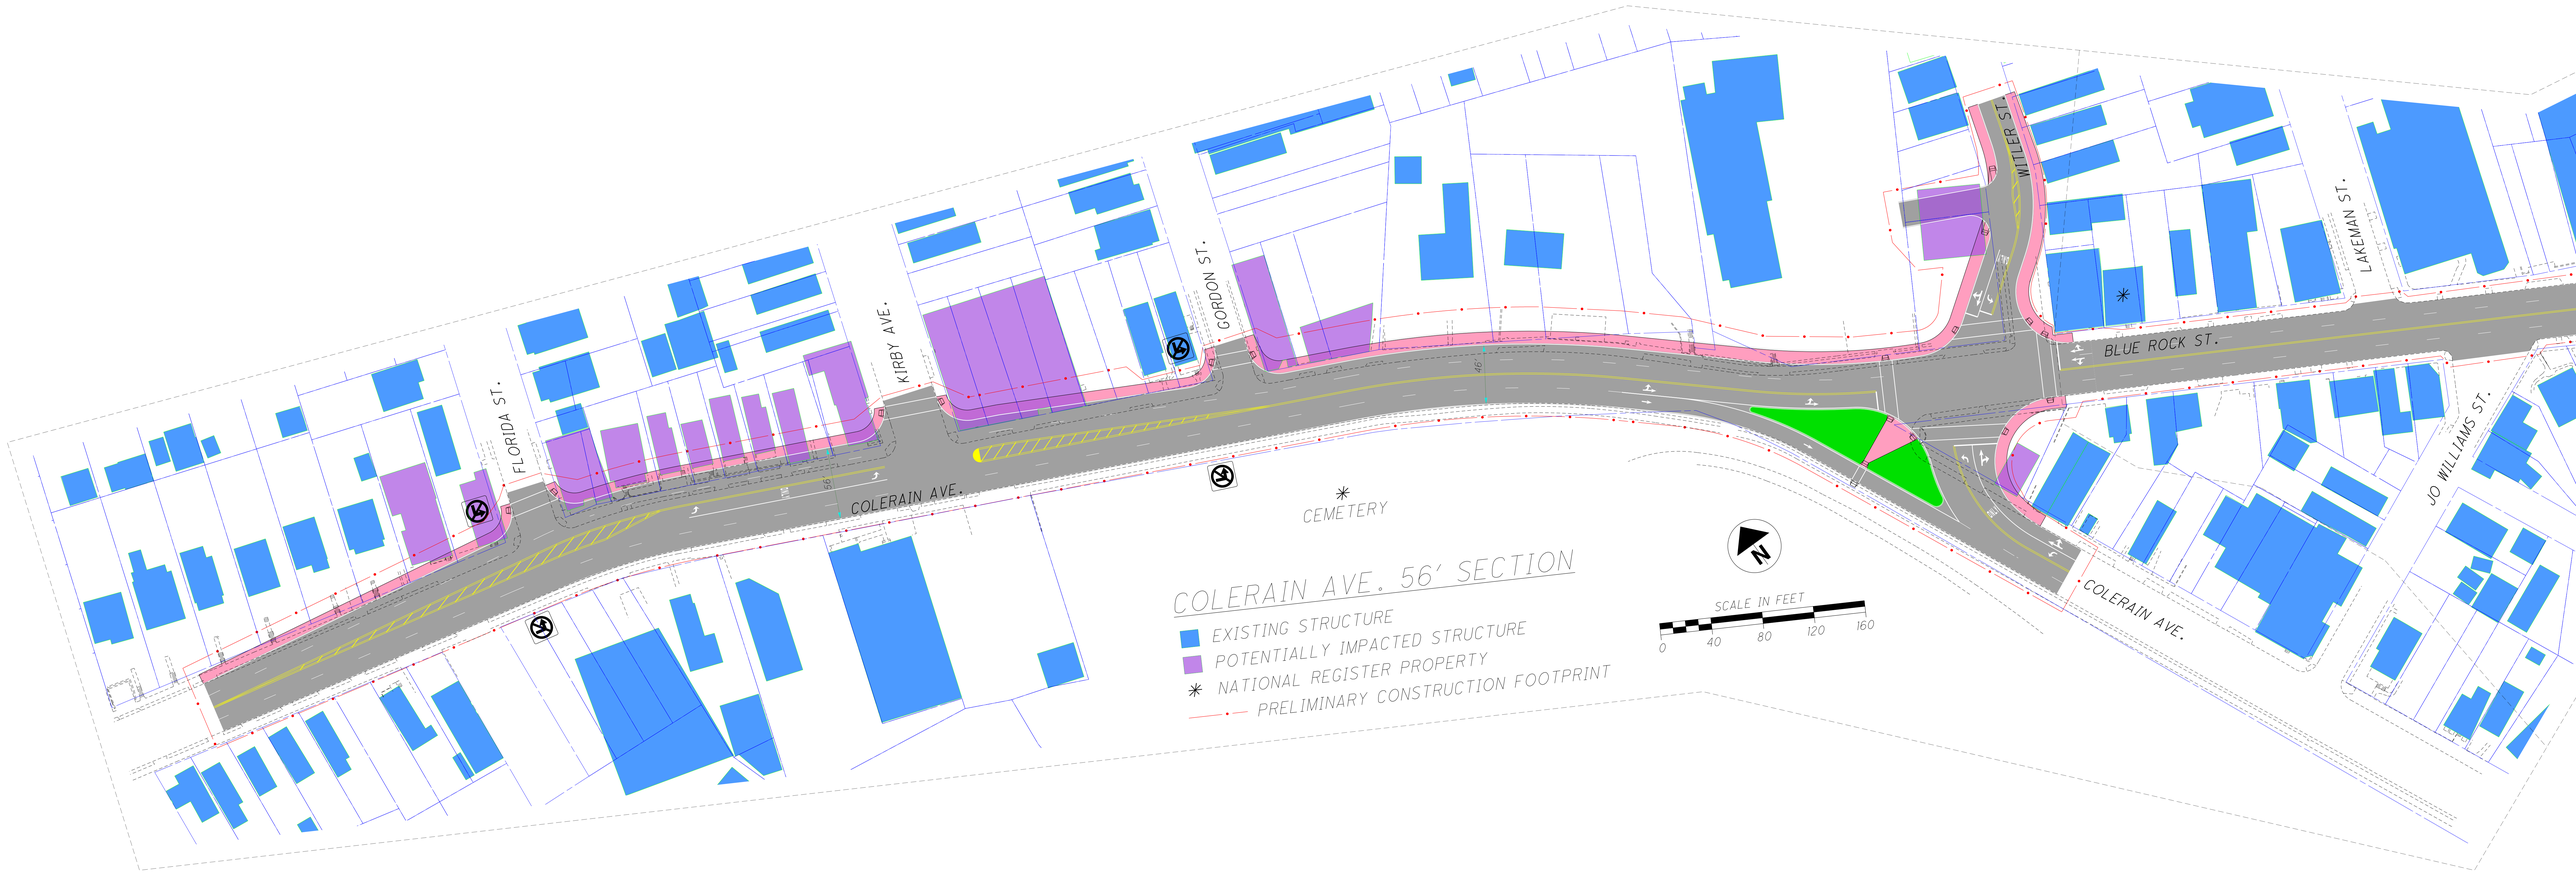
FLORIDA ST.
KIRBY AVE.
GORDON ST.
WITLER ST.
LAKEMAN ST.
BLUE ROCK ST.
JO WILLIAMS ST.
COLERAIN AVE.
COLERAIN AVE.
CEMETERY
COLERAIN AVE. 56' SECTION
EXISTING STRUCTURE
POTENTIALLY IMPACTED STRUCTURE
NATIONAL REGISTER PROPERTY
PRELIMINARY CONSTRUCTION FOOTPRINT
SCALE IN FEET
0
40
80
120
160
N