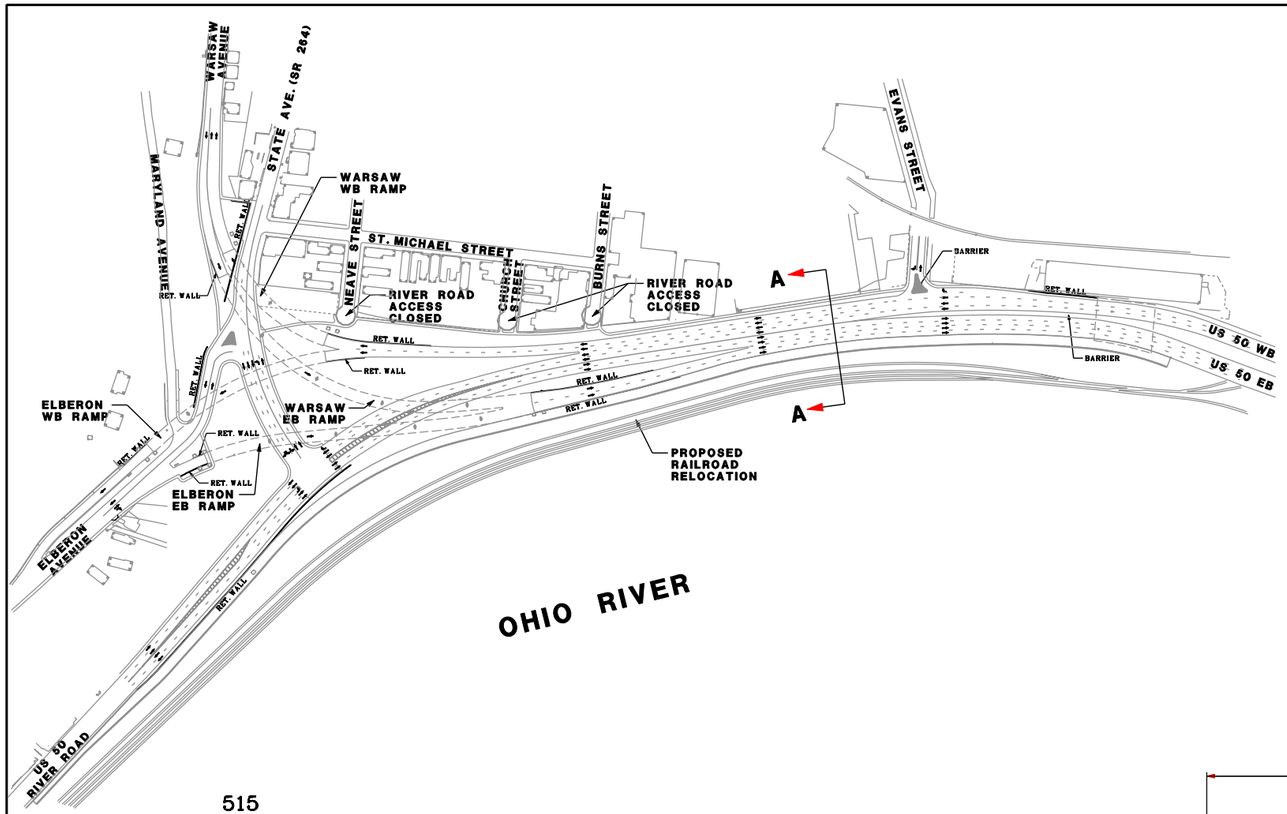

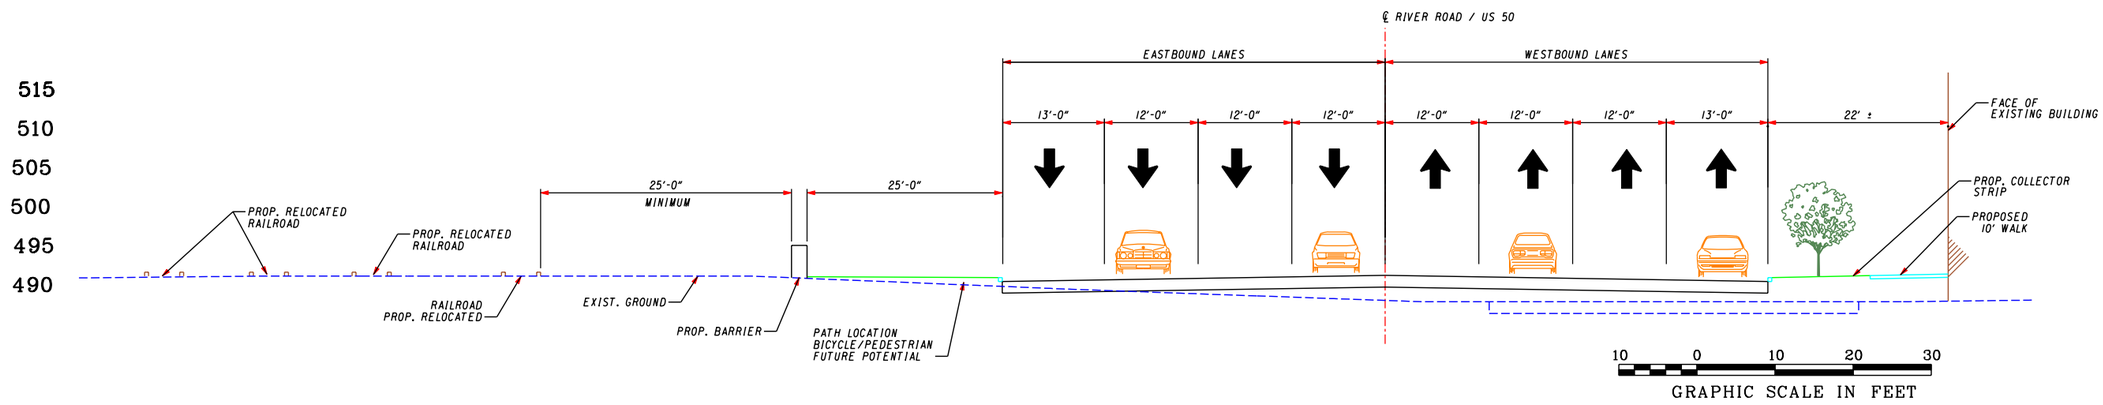

SECTION A-A

WEST OF EVANS STREET
LOOKING WEST

STATE OF OHIO DEPARTMENT OF TRANSPORTATION

CITY OF CINCINNATI JUNCTA JUVANT 1788 OHIO

PB PARSONS BRINCKERHOFF