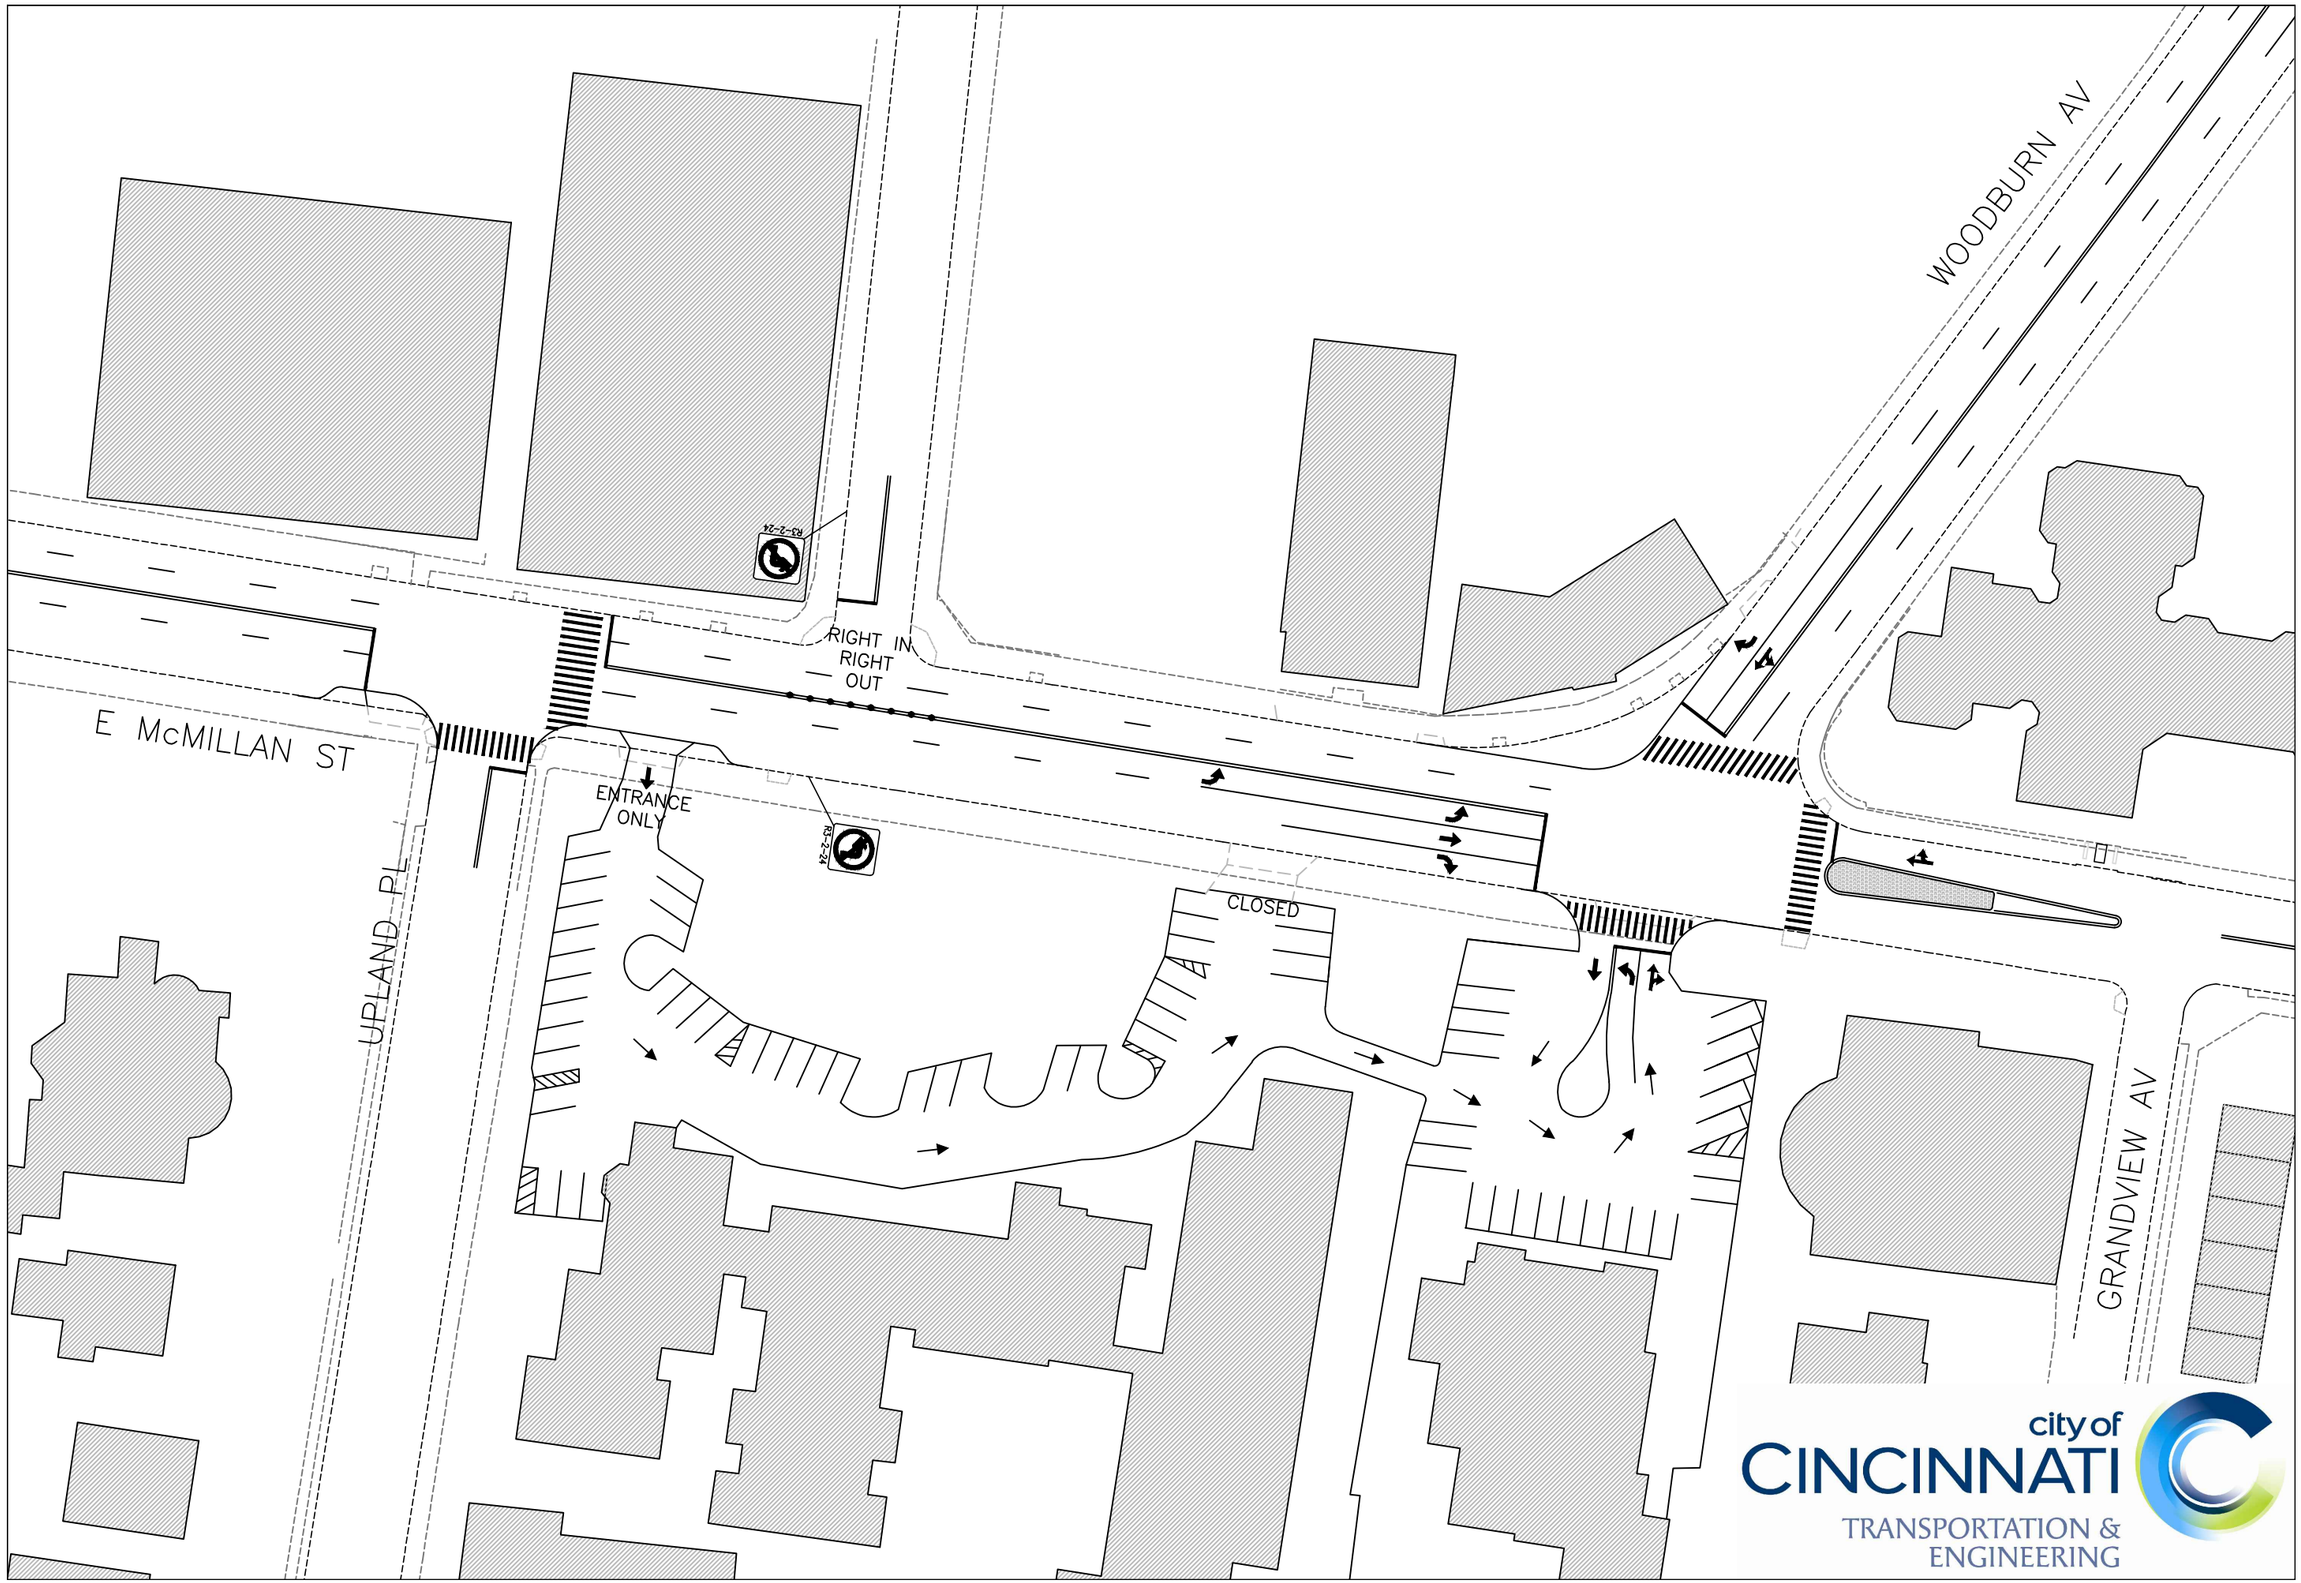
WOODBURN AV
E McMILLAN ST
UPLAND PL
GRANDVIEW AV
RIGHT IN
RIGHT
OUT
ENTRANCE
ONLY
CLOSED
R3-2-24
R3-2-24
city of
CINCINNATI
TRANSPORTATION &
ENGINEERING