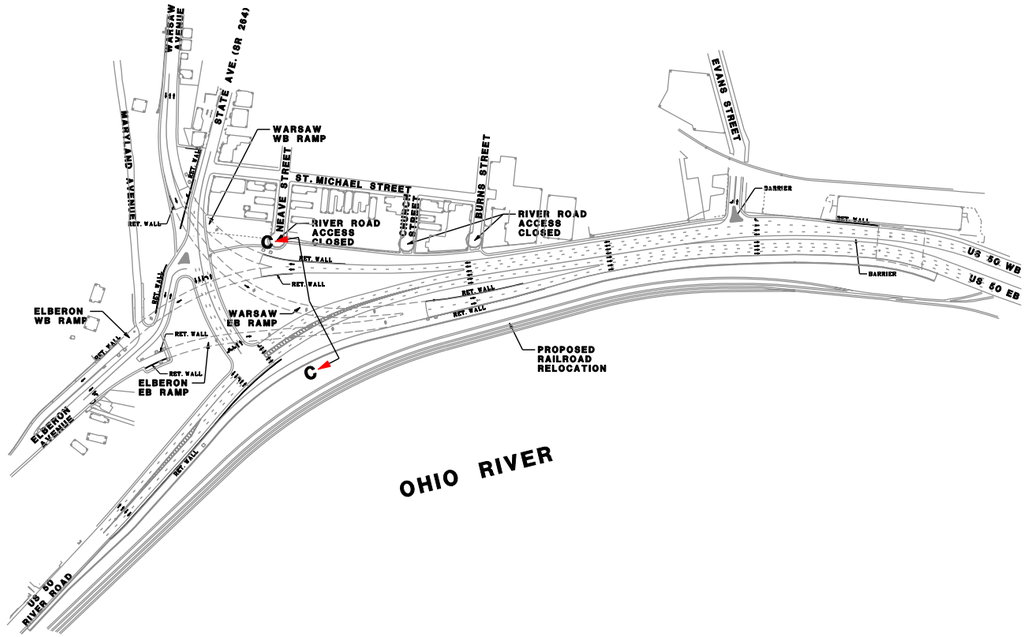

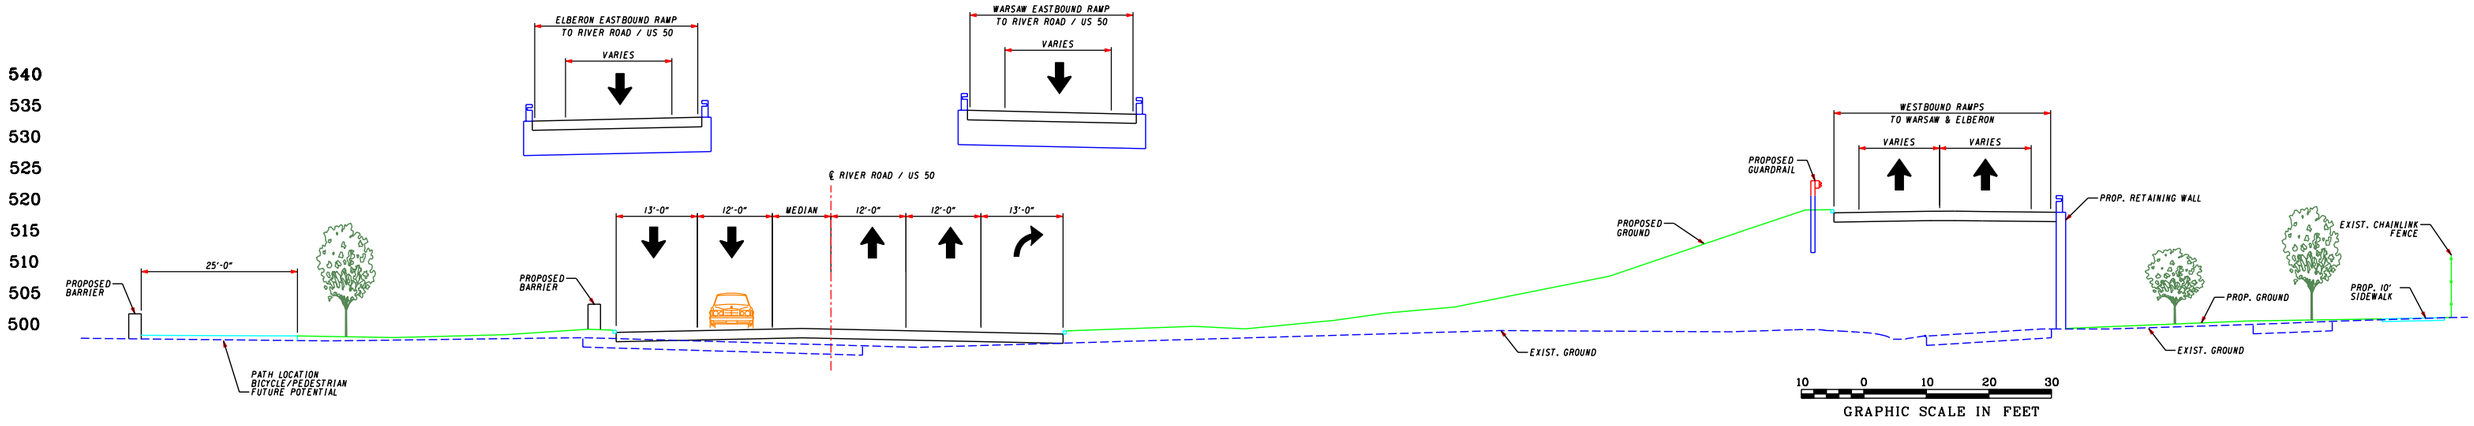

SECTION C-C

WEST OF CHURCH STREET
LOOKING WEST

PARSONS BRINCKERHOFF