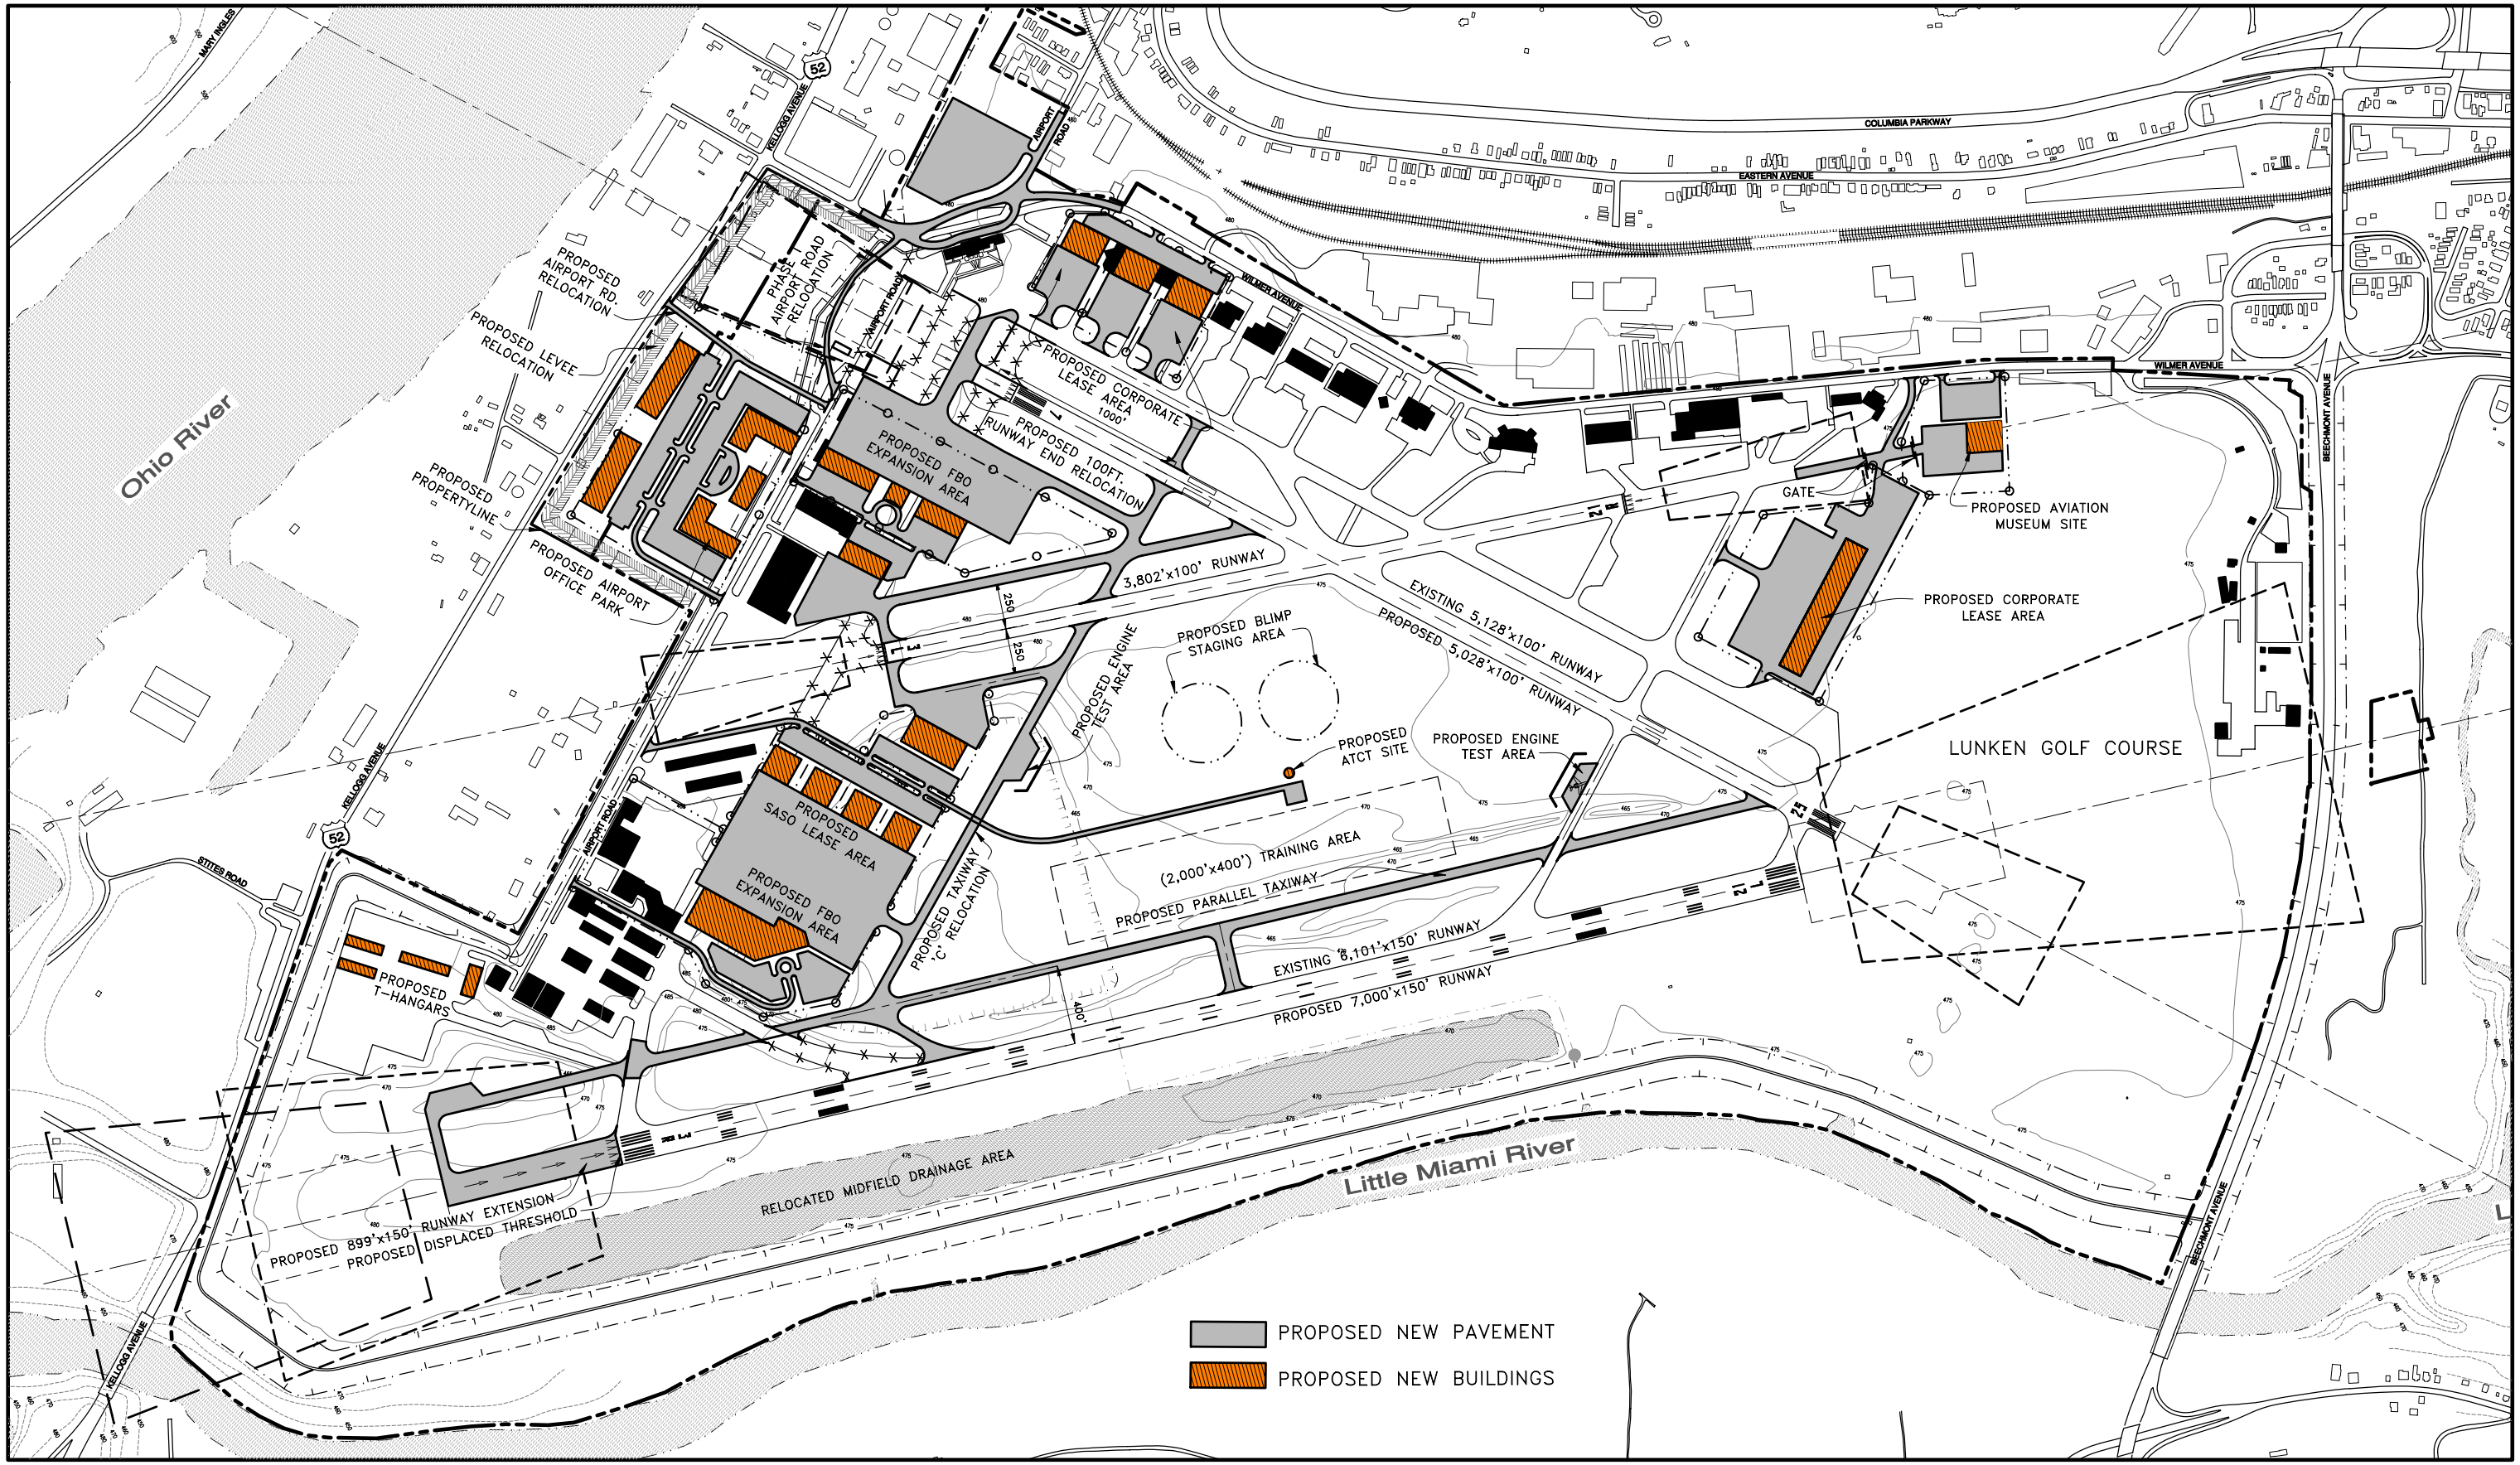

Cincinnati Municipal Airport-Lunken Field
AIRPORT MASTER PLAN STUDY UPDATE

NORTH
400' 0 800'

DRAFT

Hybrid Airport Development Alternative

EXHIBIT 4-7

Acad\Airports\Lunken\MasterPlan\Altern\11x17\lun_p-altr2.dwg April 19, 2004

PB AVIATION