MONTANA AVE. - MEYER PLACE TO ANACONDA

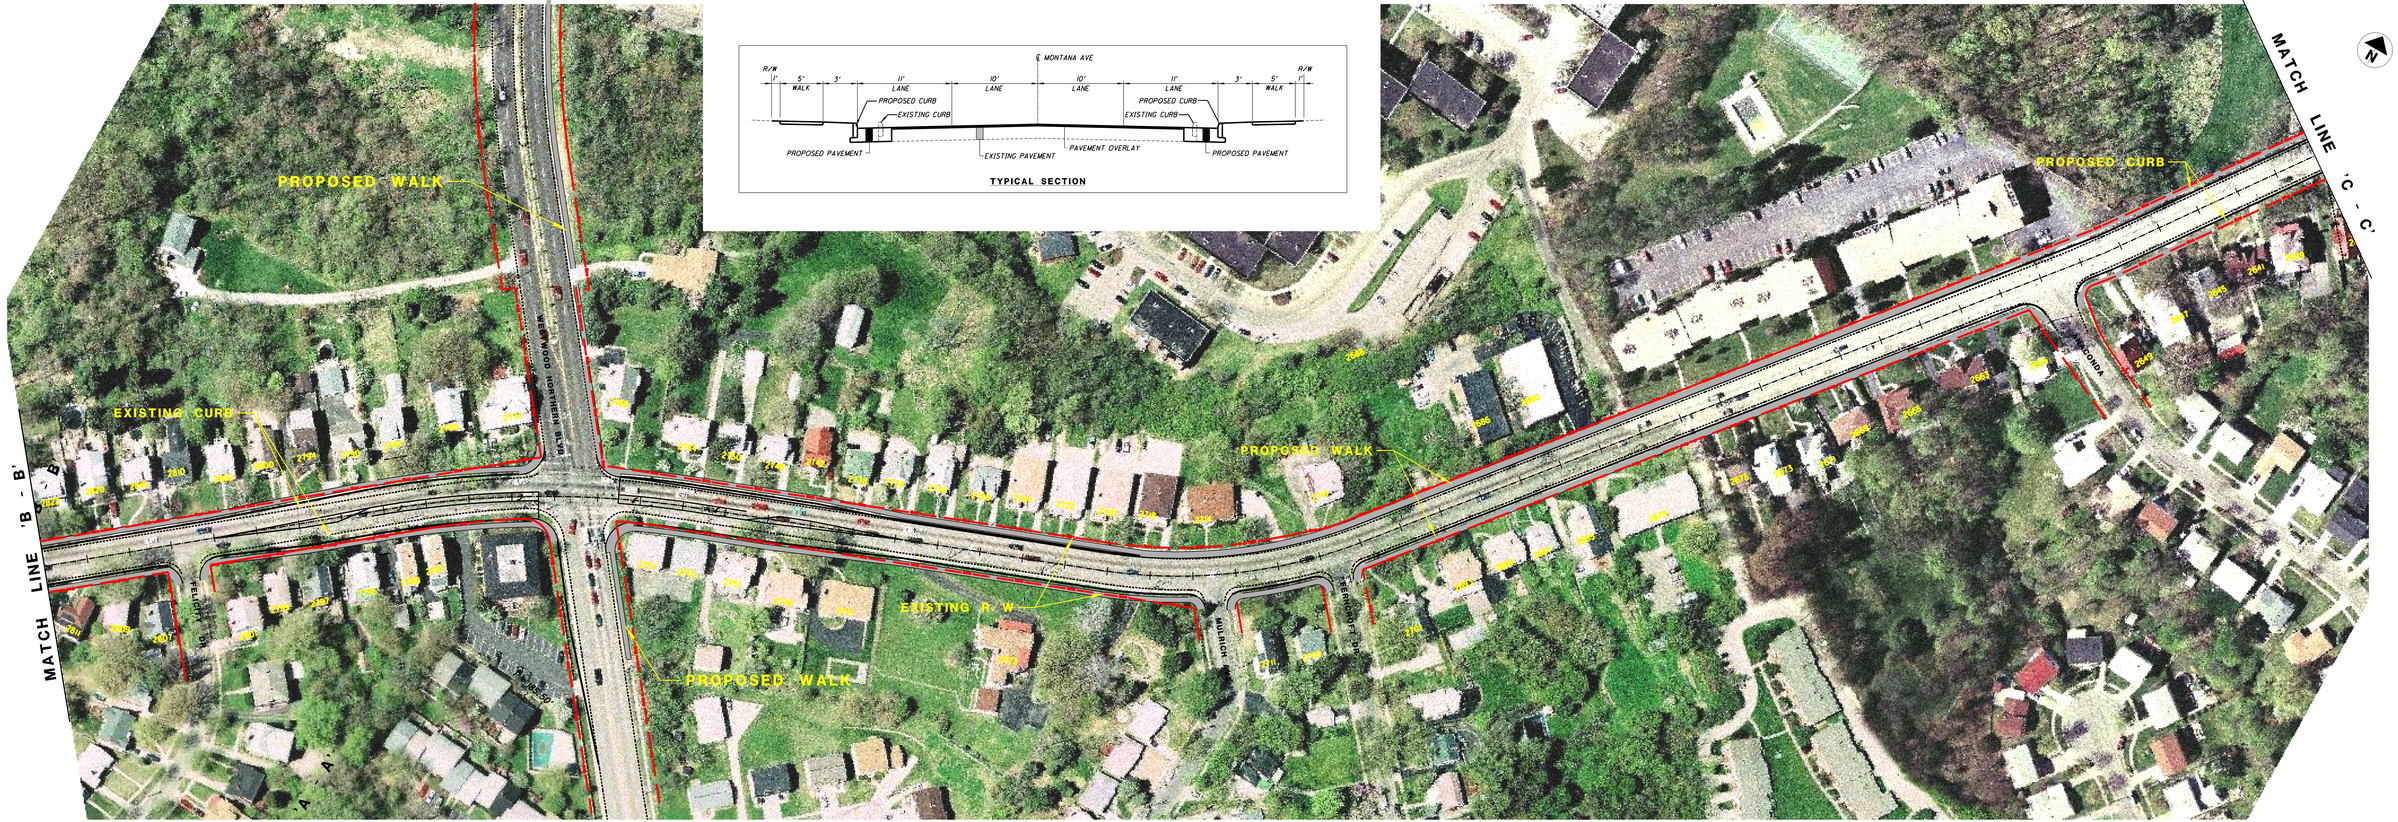

TYPICAL SECTION

:\Drawings\AERIALDISPLAY3.dgn 07/18/2006 01:17:45 PM