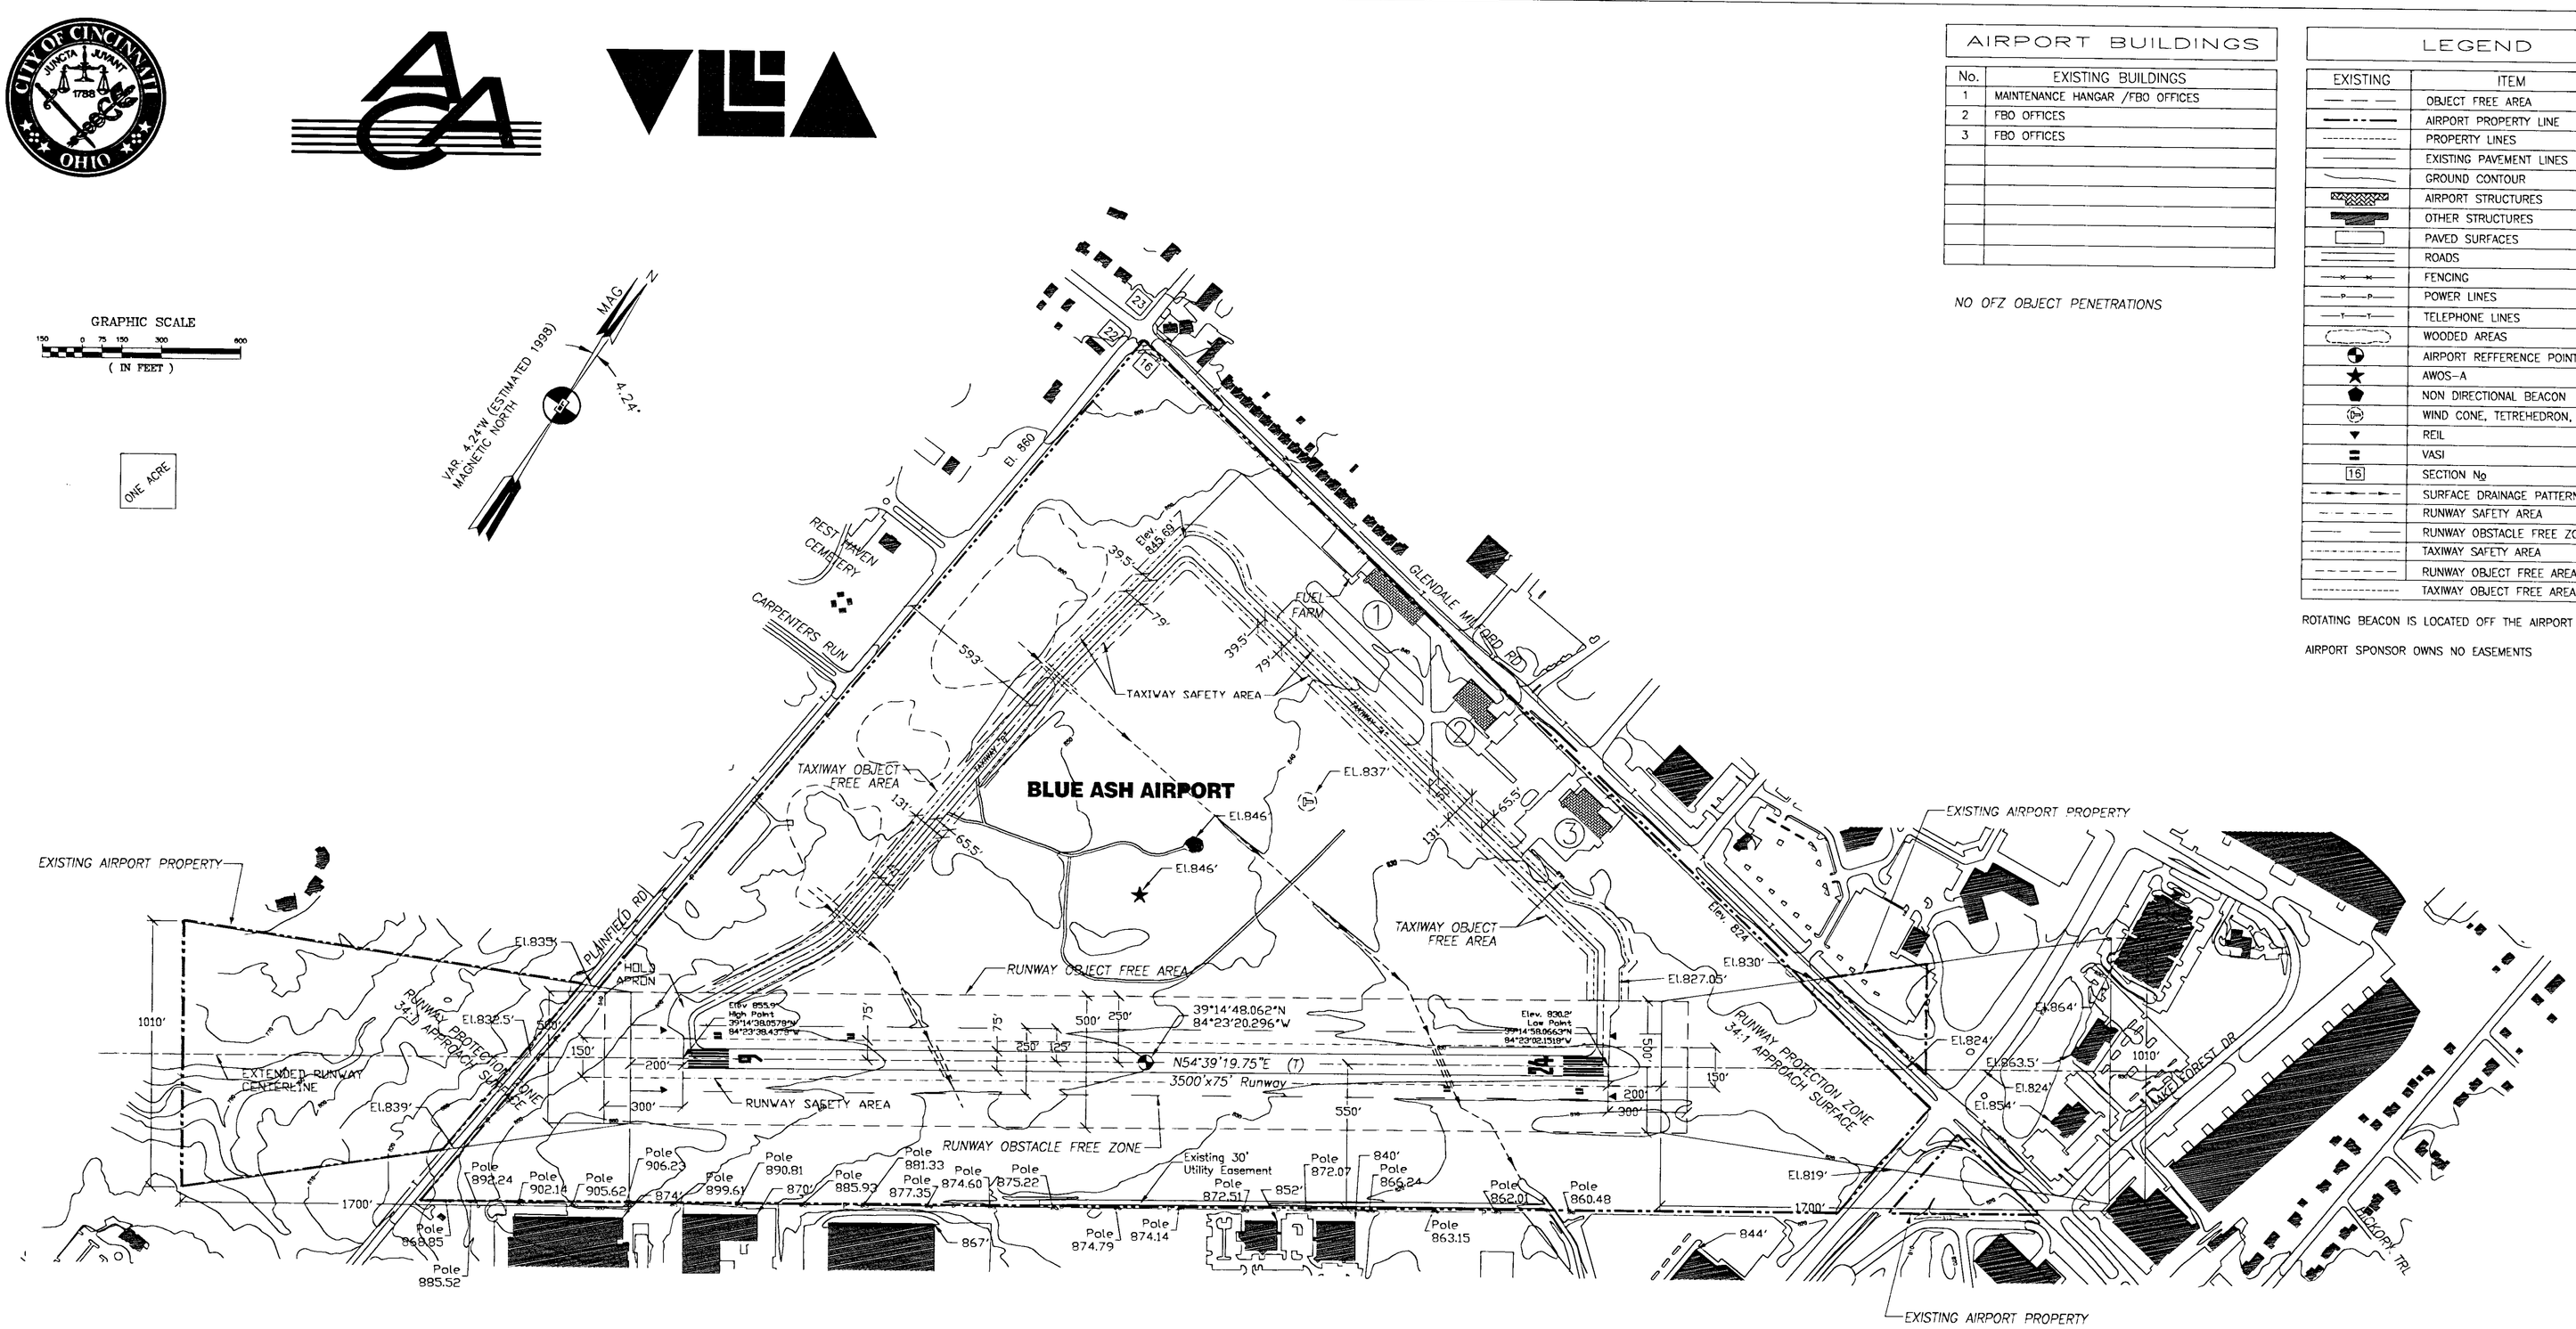

AIRPORT BUILDINGS

No.	EXISTING BUILDINGS
1	MAINTENANCE HANGAR /FBO OFFICES
2	FBO OFFICES
3	FBO OFFICES

NO OFZ OBJECT PENETRATIONS

LEGEND

EXISTING	ITEM
	OBJECT FREE AREA
	AIRPORT PROPERTY LINE
	PROPERTY LINES
	EXISTING PAVEMENT LINES
	GROUND CONTOUR
	AIRPORT STRUCTURES
	OTHER STRUCTURES
	PAVED SURFACES
	ROADS
	FENCING
	POWER LINES
	TELEPHONE LINES
	WOODED AREAS
	AIRPORT REFFERENCE POINT
	AWOS-A
	NON DIRECTIONAL BEACON
	WIND CONE, TETREHEDRON, SEG. CIR
	REIL
	VASI
16	SECTION No
	SURFACE DRAINAGE PATTERN
	RUNWAY SAFETY AREA
	RUNWAY OBSTACLE FREE ZONE
	TAXIWAY SAFETY AREA
	RUNWAY OBJECT FREE AREA
	TAXIWAY OBJECT FREE AREA

ROTATING BEACON IS LOCATED OFF THE AIRPORT

AIRPORT SPONSOR OWNS NO EASEMENTS

LOUIS BERGER AND ASSOCIATES, INC.
20 CORPORATE WOODS BOULEVARD
ALBANY, NEW YORK 12211-2370
518-432-9545

MODIFICATIONS TO STANDARDS

MODIFICATION	STANDARD	DATE

REVISIONS

DATE	DESCRIPTION

BLUE ASH, OHIO
AIRPORT MASTER PLAN

EXISTING AIRPORT LAYOUT SHEET

1 inch = 300 feet

DATE: December, 1998

CHECKED BY	DRAWN BY	DESIGNED BY
STB	GK	DSS

DRAWING NO. 18540031

SHEET: 3 OF 10