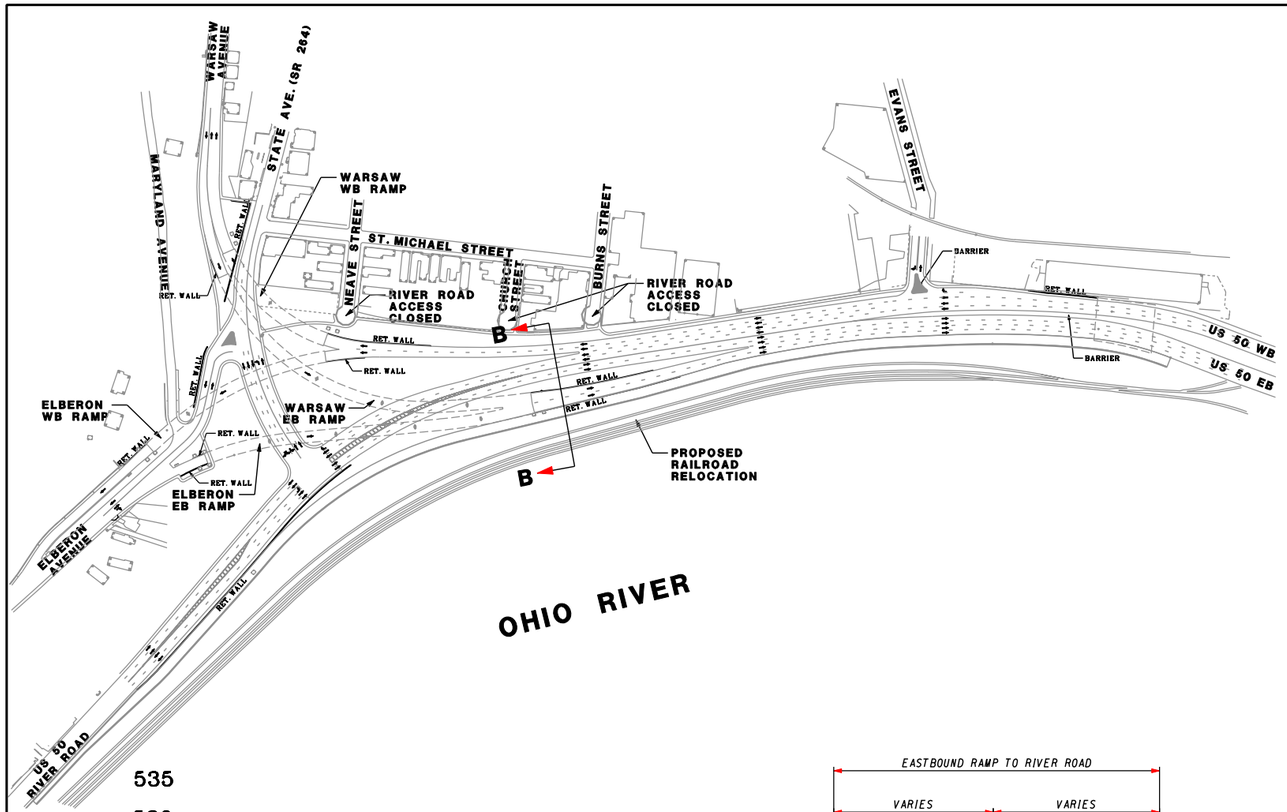

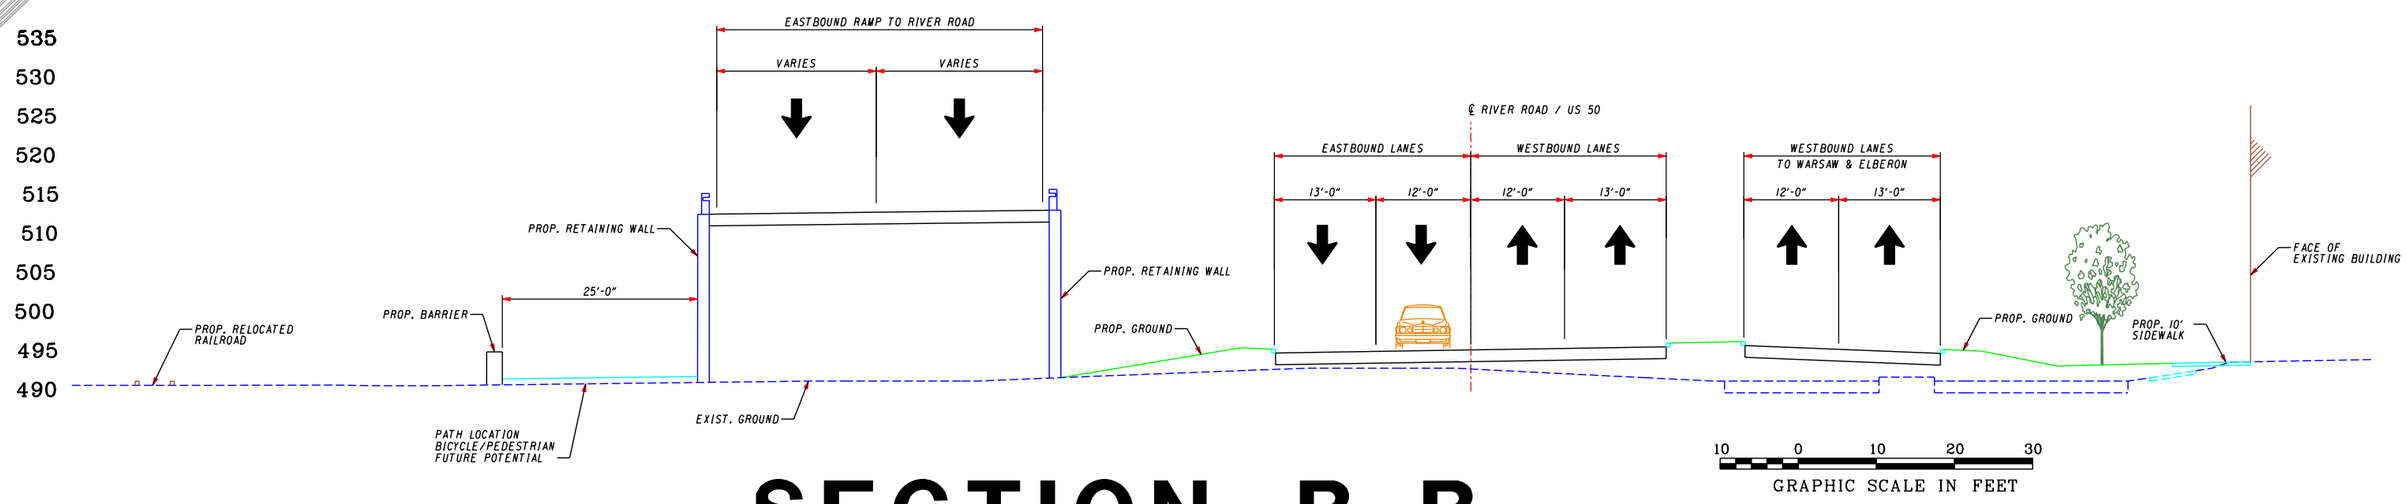

SECTION B-B

WEST OF BURNS STREET
LOOKING WEST

PARSONS BRINCKERHOFF