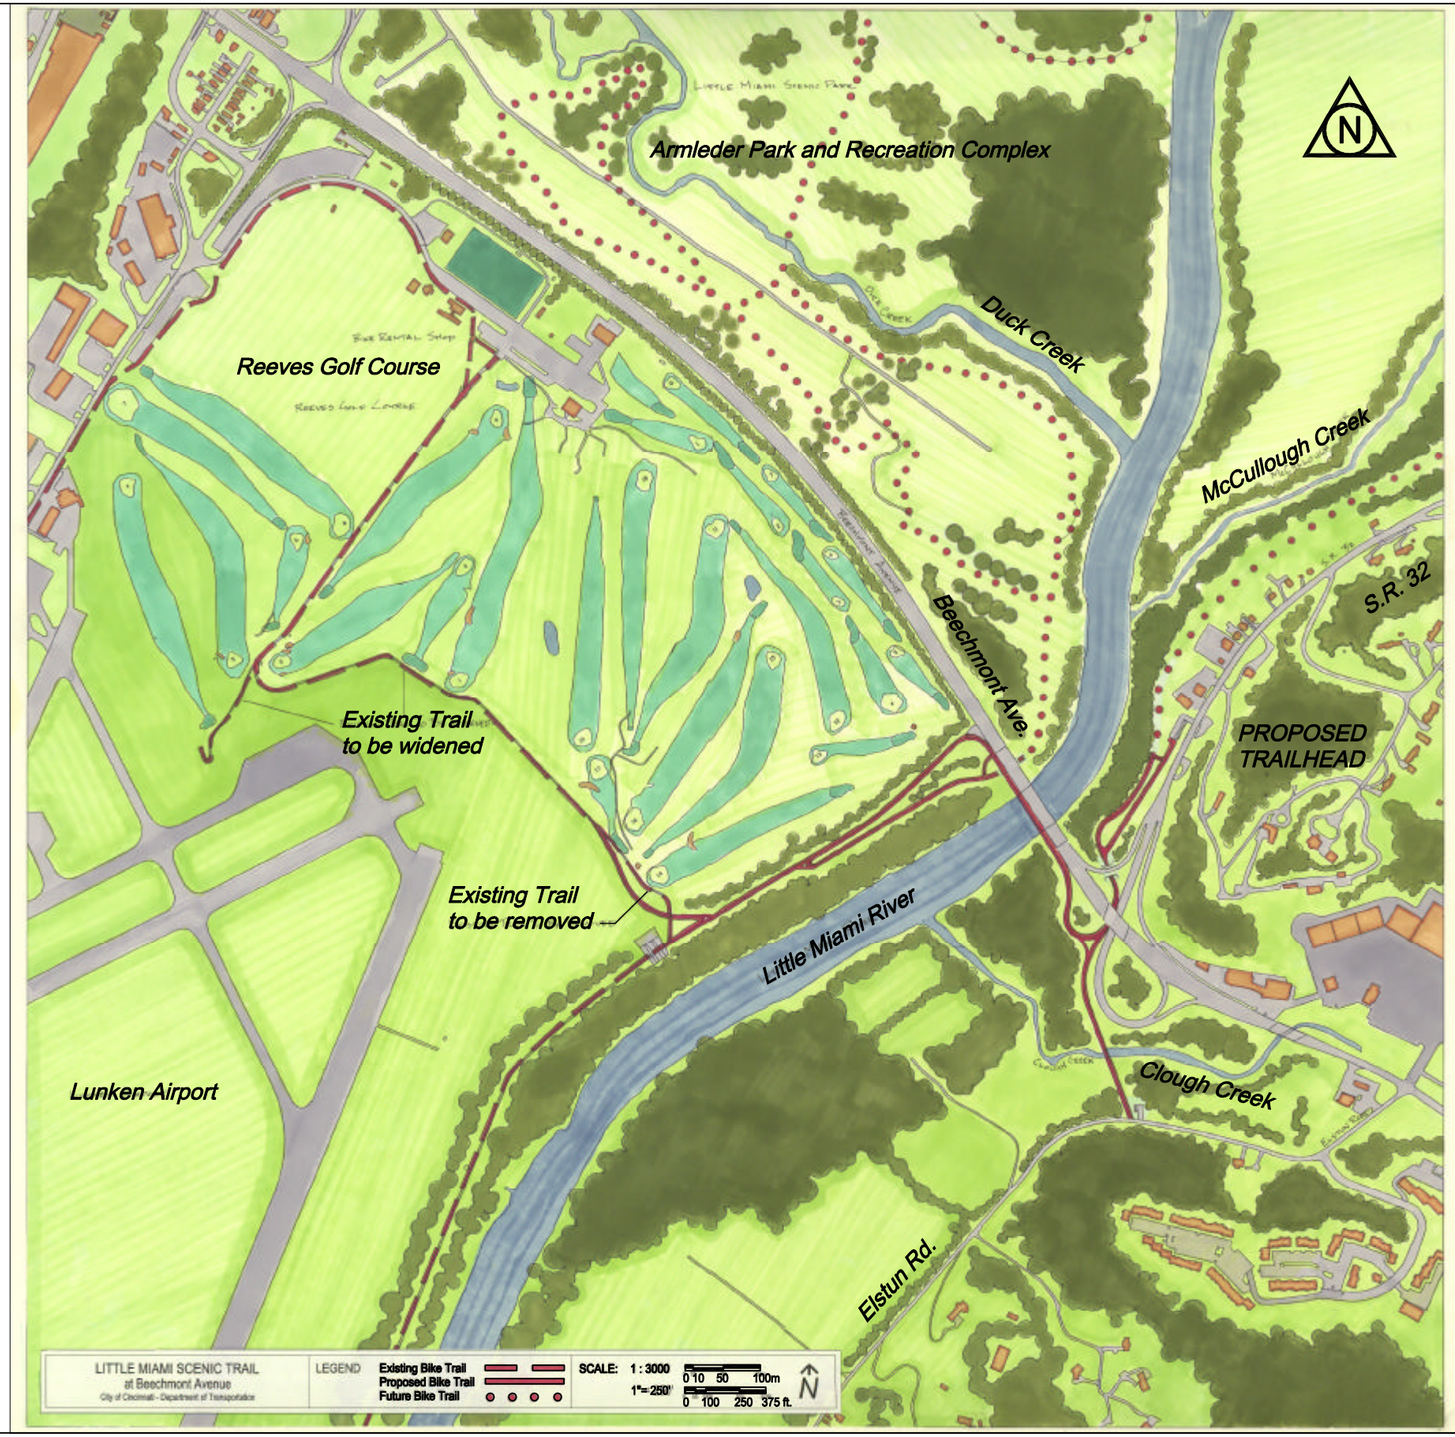

CALCULATED

CHECKED JC

LITTLE MIAMI SCENIC TRAIL AT BEECHMONT
RENDERING

City of Cincinnati - Department of Transportation and Engineering

1
1

13May04, C:\FILESOLD\2LMST\RENDERING.DWG

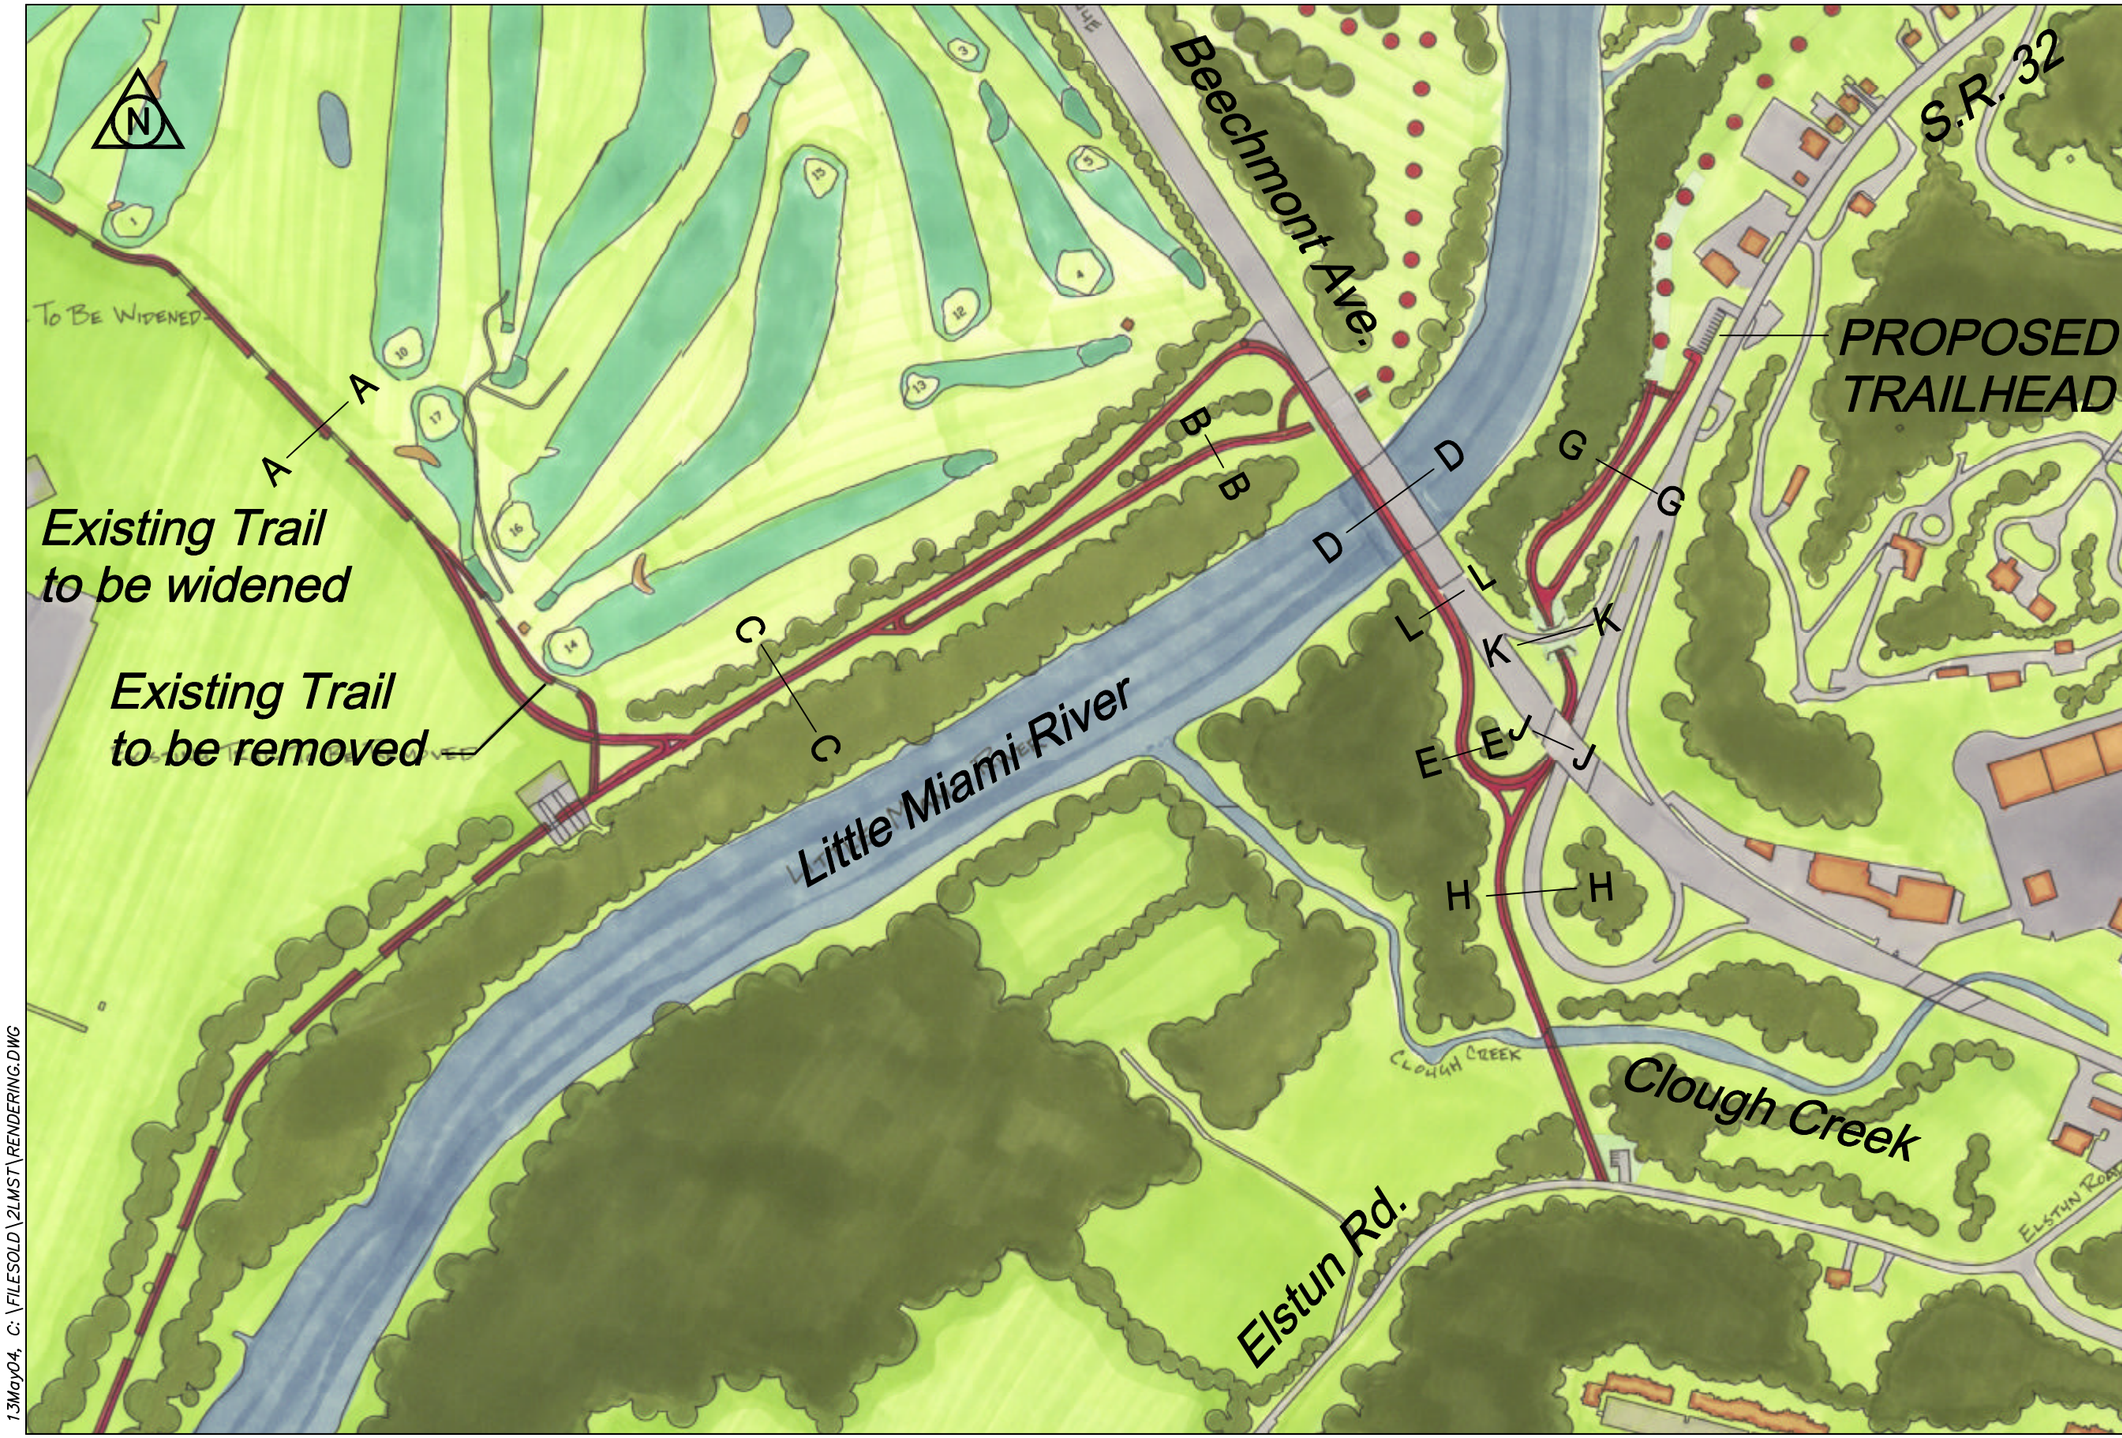

CALCULATED

CHECKED JC

LITTLE MIAMI SCENIC TRAIL AT BEECHMONT
RENDERING

City of Cincinnati - Department of
Transportation and Engineering

1
1

13May04, C:\FILESOLD\2LMST\RENDERING.DWG

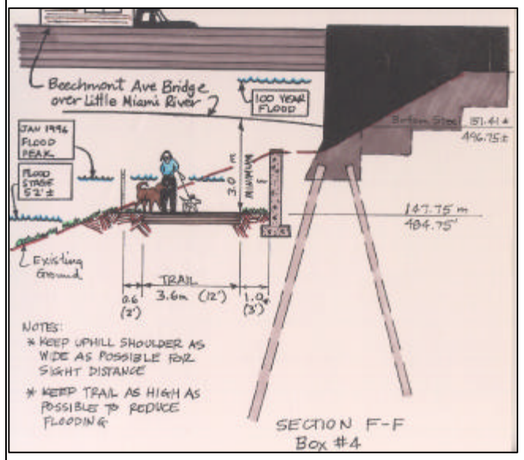

SECTION F-F
Box #4

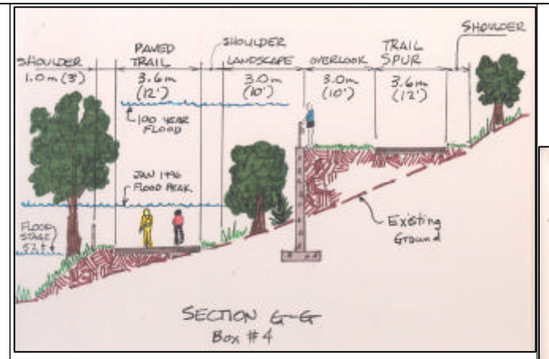

SECTION G-G
Box #4

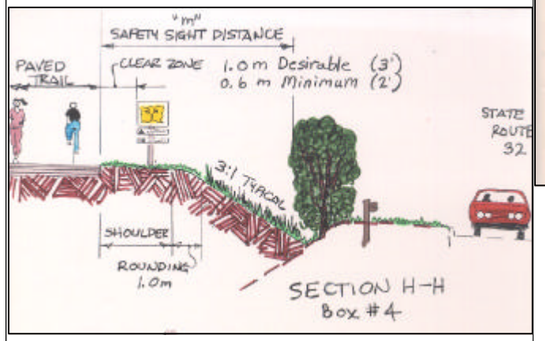

SECTION H-H
Box #4

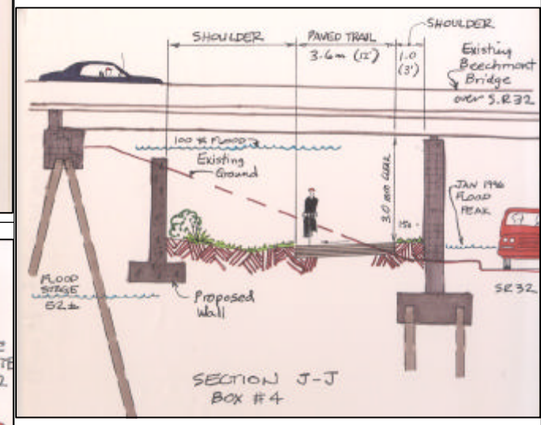

SECTION J-J
Box #4

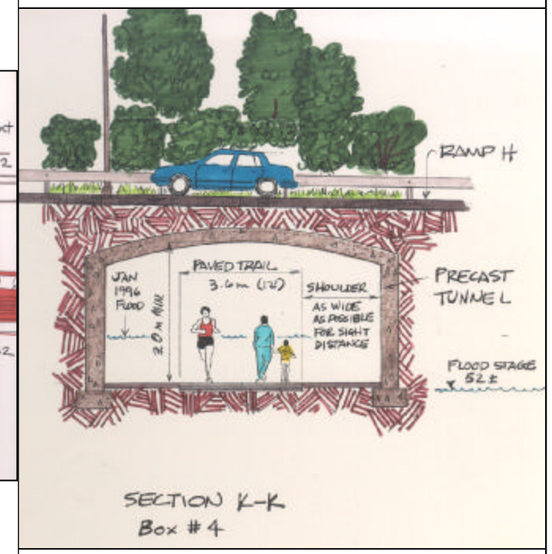

SECTION K-K
Box #4

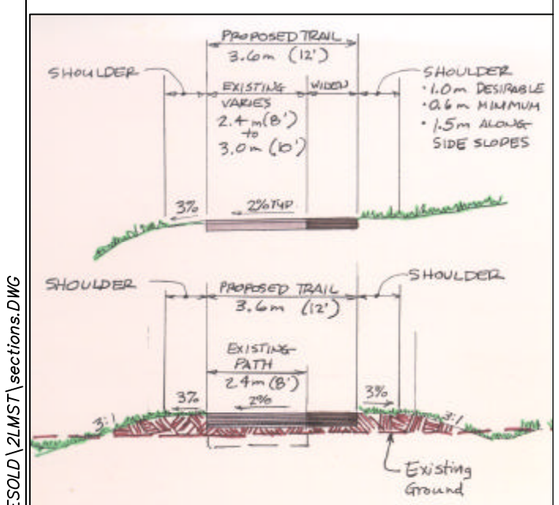

SECTION A-A
BOX #1, #2

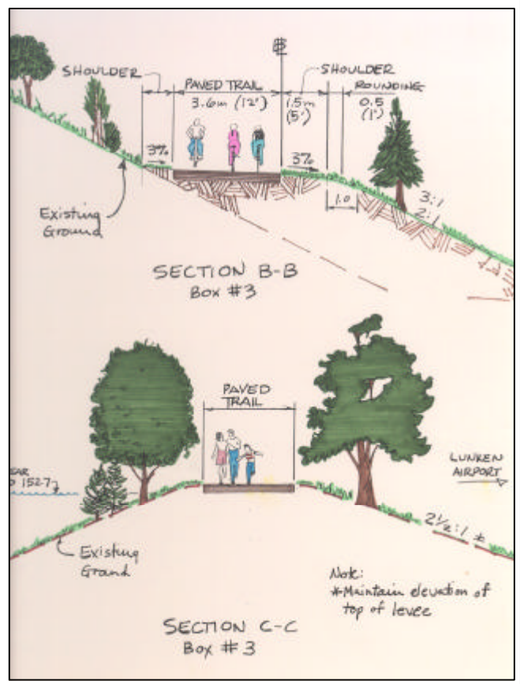

SECTION B-B
Box #3

SECTION C-C
Box #3

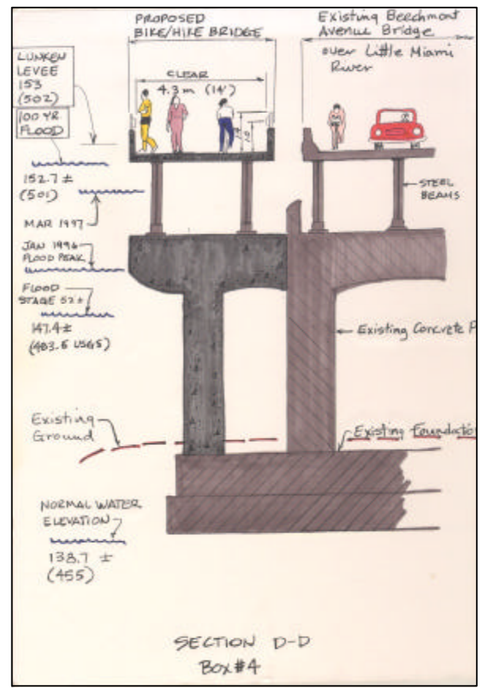

SECTION D-D
Box #4

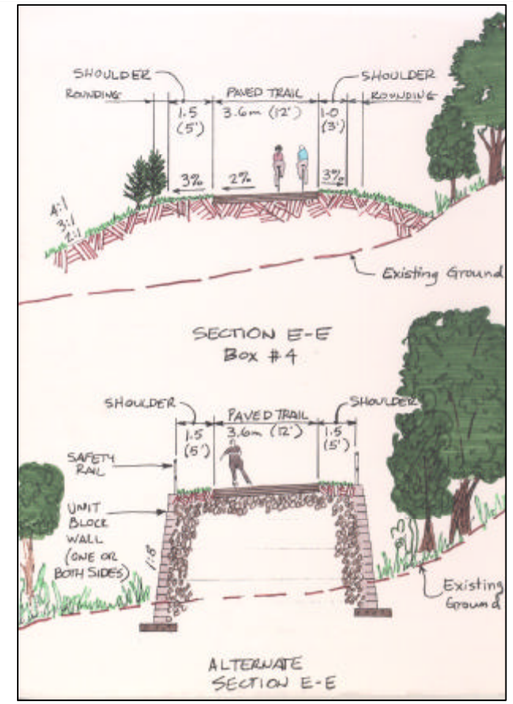

ALTERNATE
SECTION E-E

13May04, C:\FILESOLD\2LMST\sections.DWG

CALCULATED
CHECKED JC

LITTLE MIAMI SCENIC TRAIL AT BEECHMONT
RENDERING

City of Cincinnati - Department of Transportation and Engineering

1
1