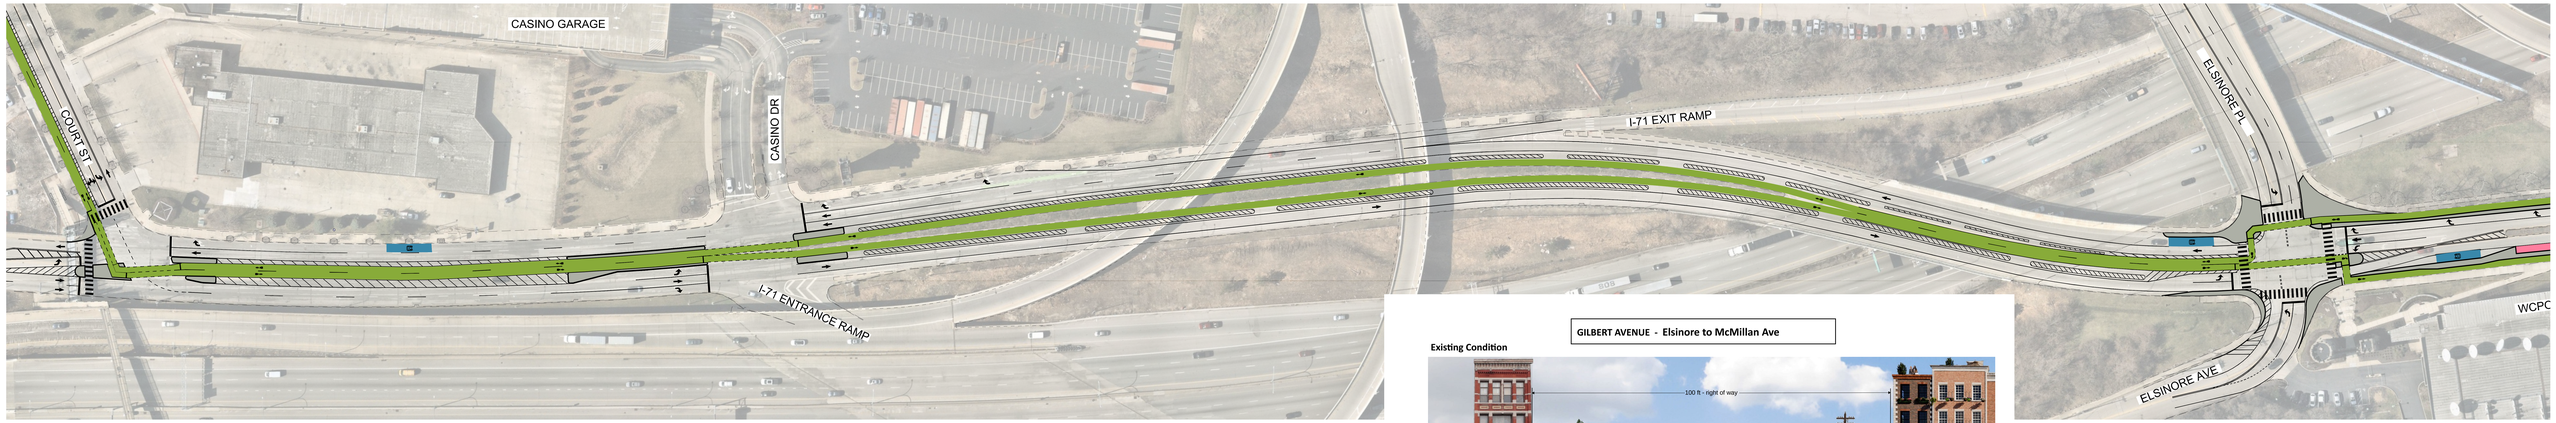

THE KLEINGERS GROUP

ALTERNATE 1

city of CINCINNATI
TRANSPORTATION & ENGINEERING

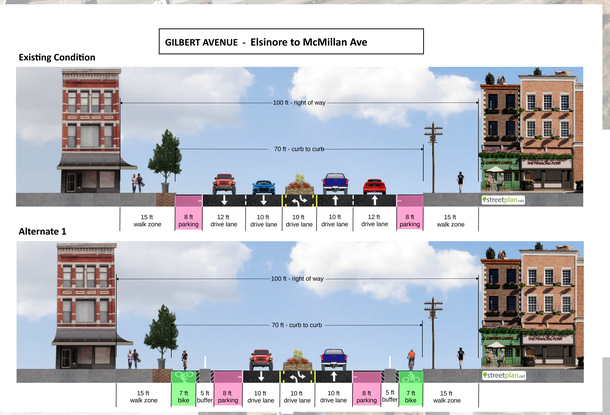

LEGEND

- ON STREET PARKING
- BIKE LANE
- BUS STOP
- CONCRETE MEDIANS/BUMPOUTS
- NEW TREE LAWN

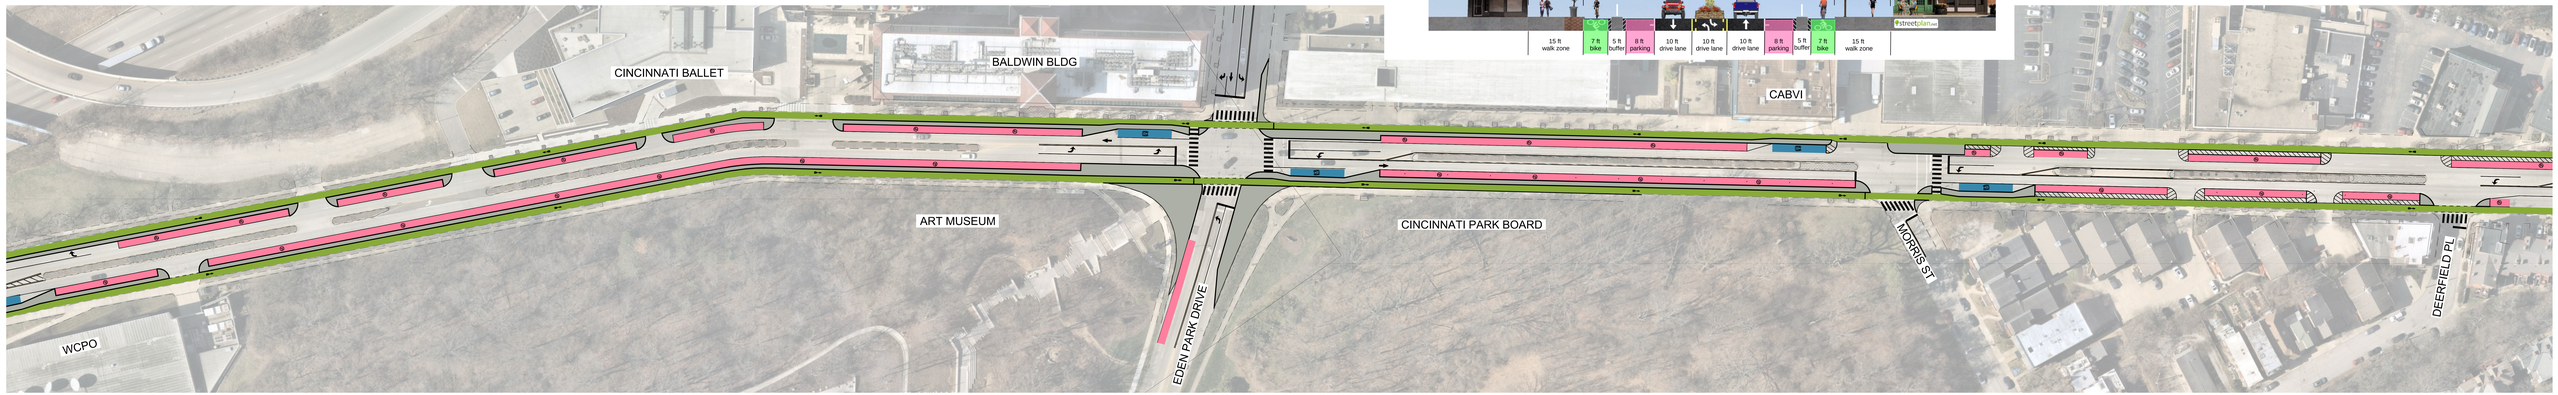

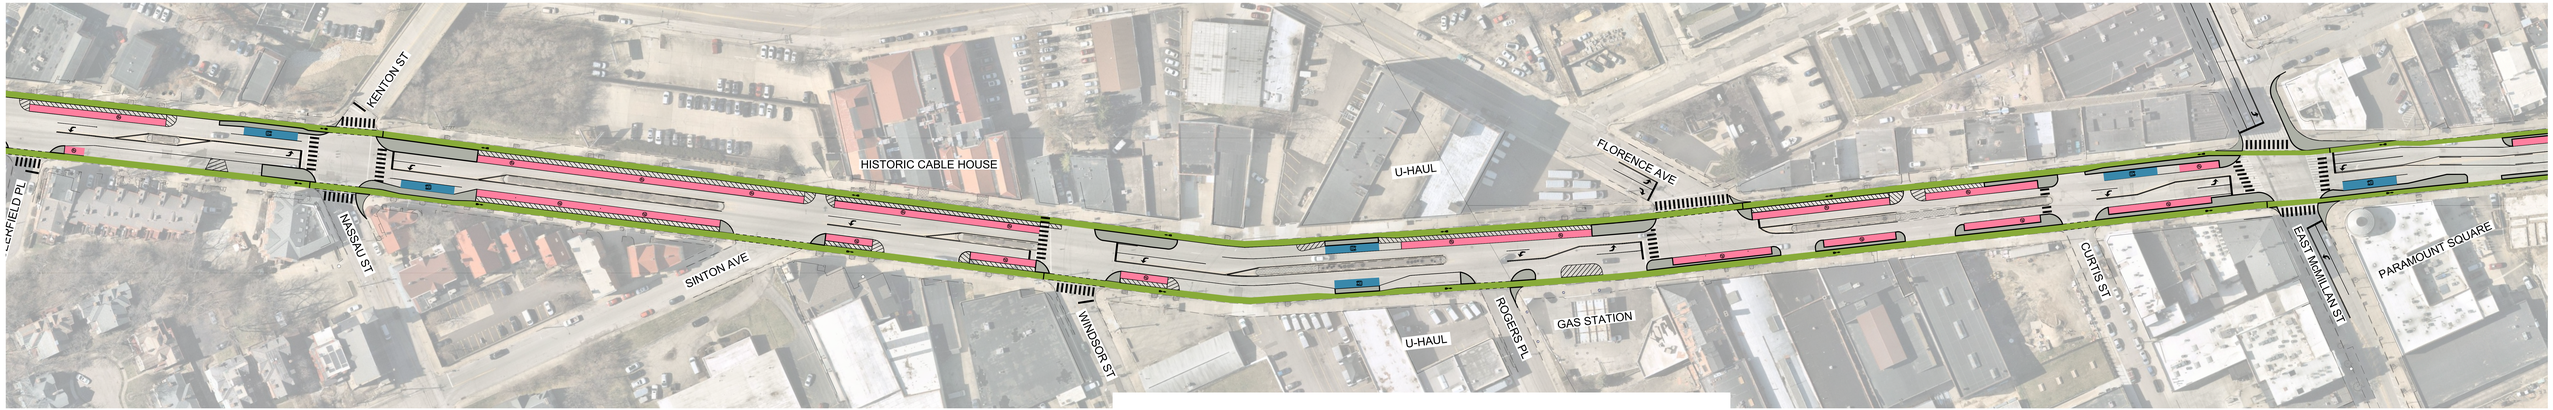

THE KLEINGERS GROUP

ALTERNATE 1

city of CINCINNATI
TRANSPORTATION & ENGINEERING

GILBERT AVENUE - Wm Howard Taft Rd to MLK Jr Drive

Existing Condition

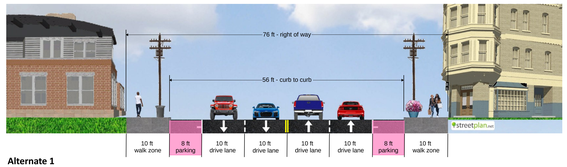

Alternate 1

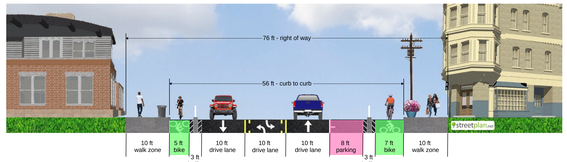

LEGEND
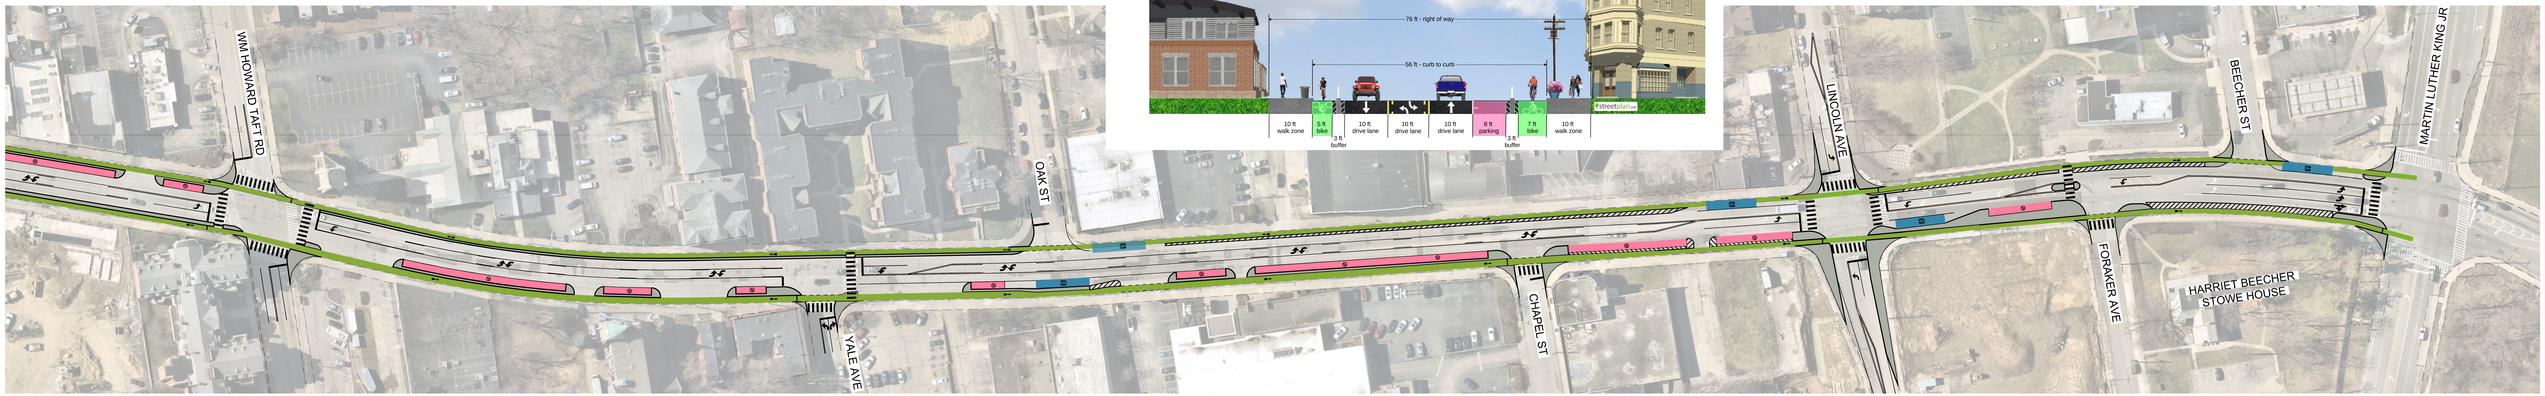
- ON STREET PARKING
- BIKE LANE
- BUS STOP
- CONCRETE MEDIANS/BUMPOUTS
- NEW TREE LAWN