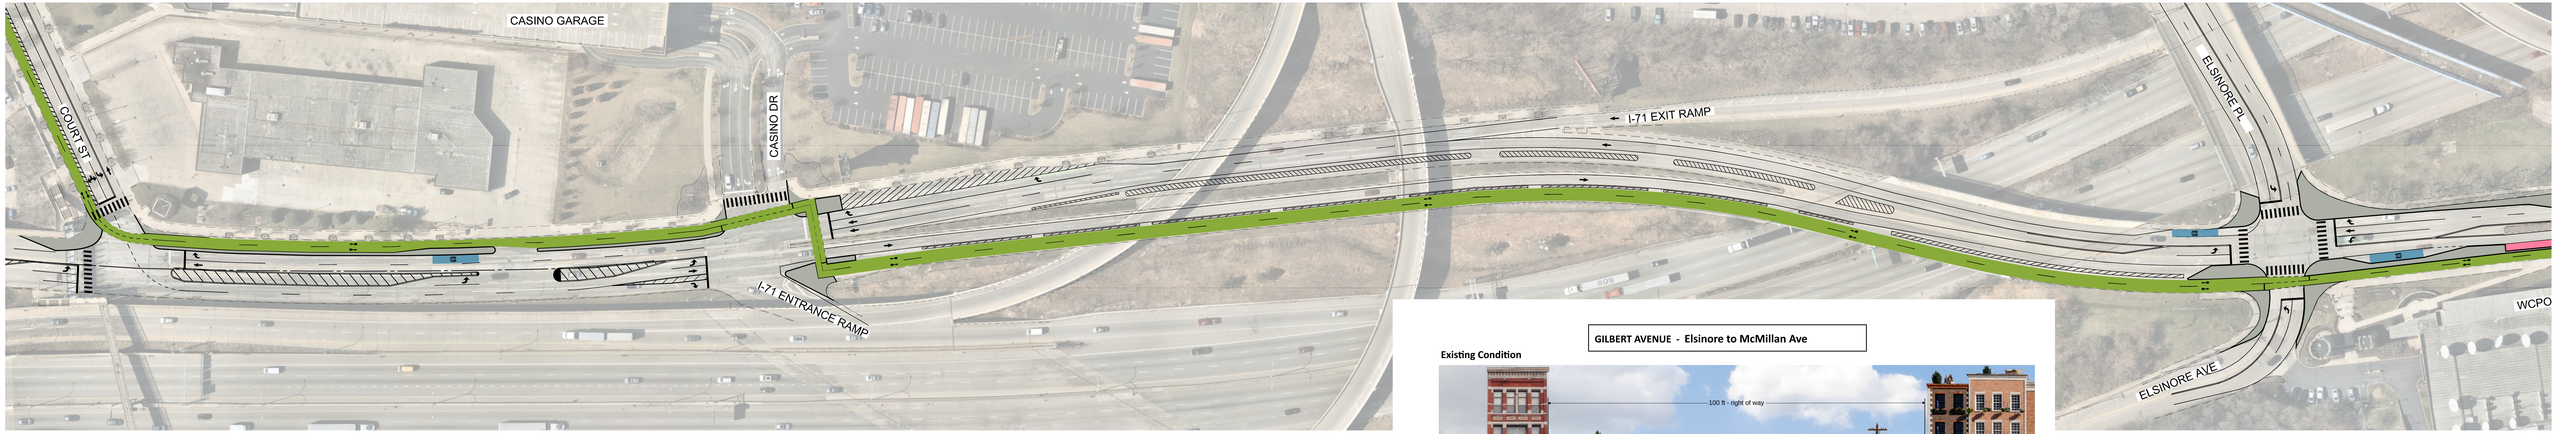

ALTERNATE 2

THE KLEINGERS GROUP

city of CINCINNATI
TRANSPORTATION & ENGINEERING

GILBERT AVENUE - Elsinore to McMillan Ave

Existing Condition

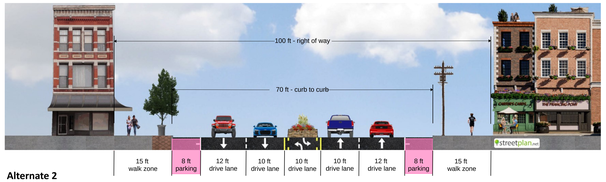

Alternate 2

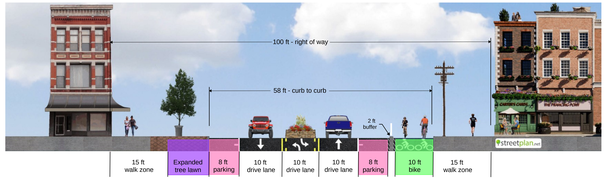

LEGEND

- ON STREET PARKING
- BIKE LANE
- BUS STOP
- CONCRETE MEDIANS/BUMPOUTS
- NEW TREE LAWN

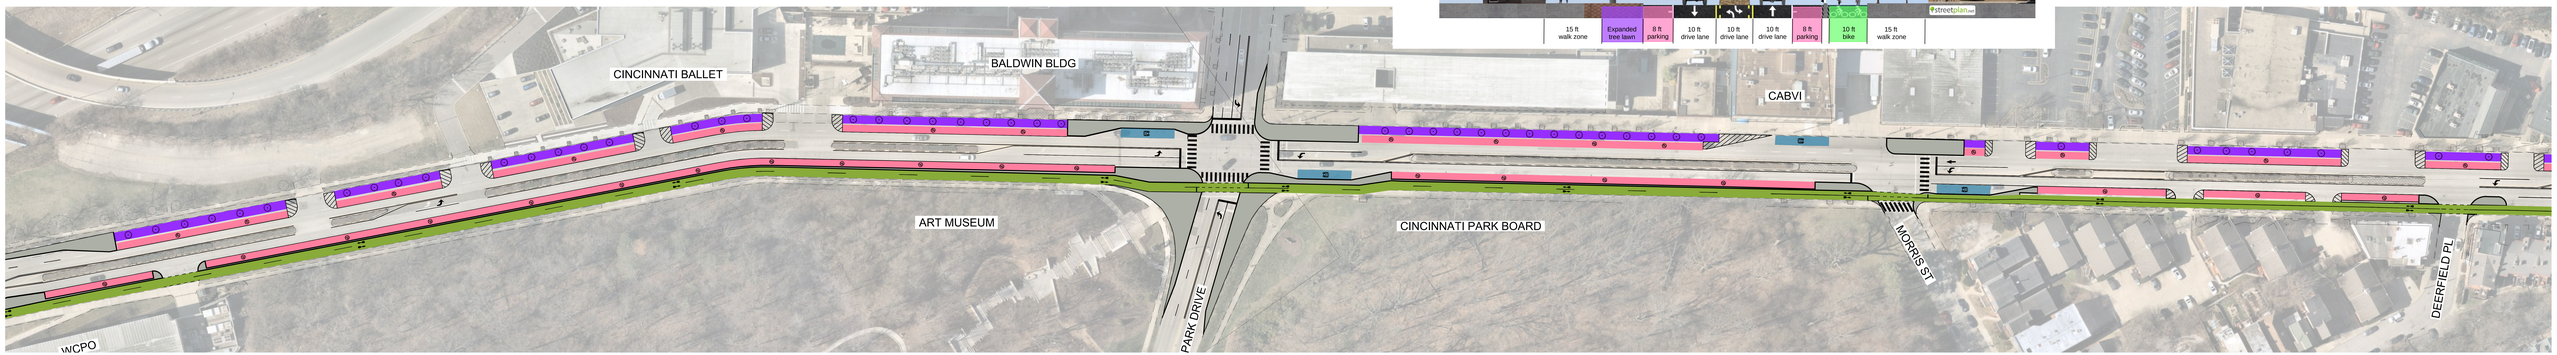

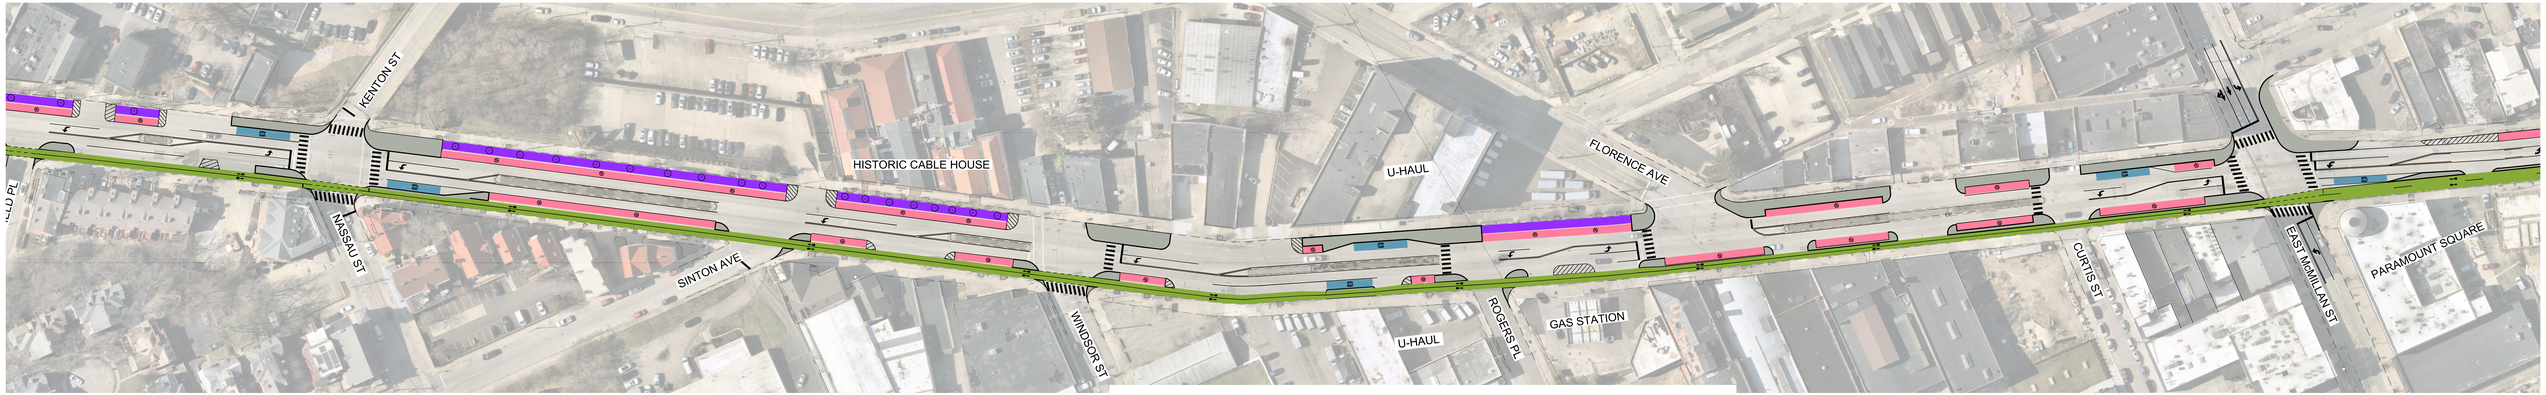

ALTERNATE 2

THE KLEINGERS GROUP

city of CINCINNATI TRANSPORTATION & ENGINEERING

GILBERT AVENUE - Wm Howard Taft Rd to MLK Jr Drive

Existing Condition

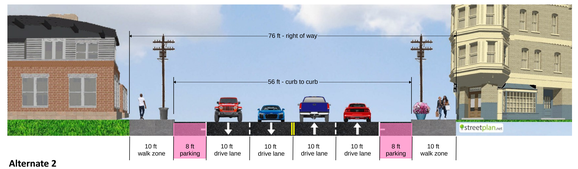

Alternate 2

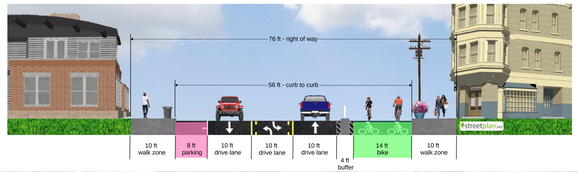

LEGEND
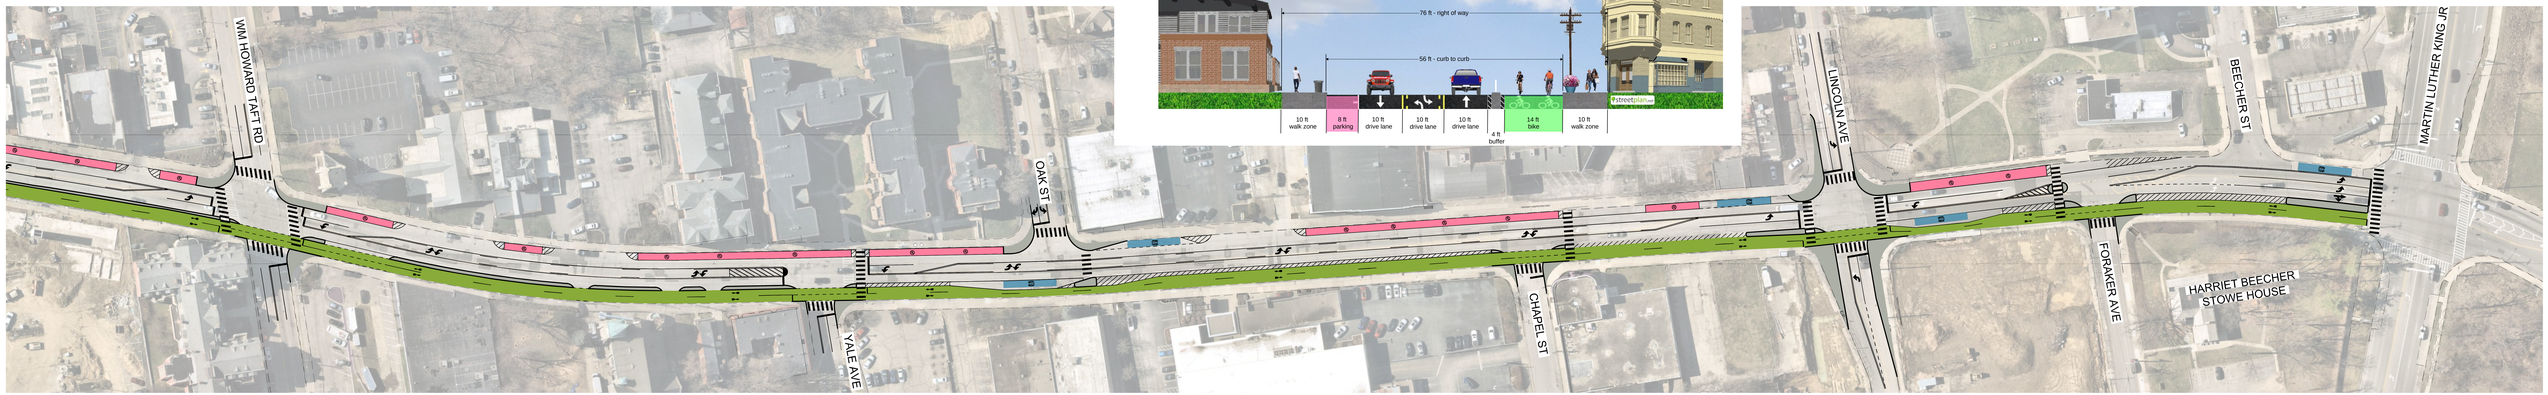
- ON STREET PARKING
- BIKE LANE
- BUS STOP
- CONCRETE MEDIANS/BUMPOUTS
- NEW TREE LAWN