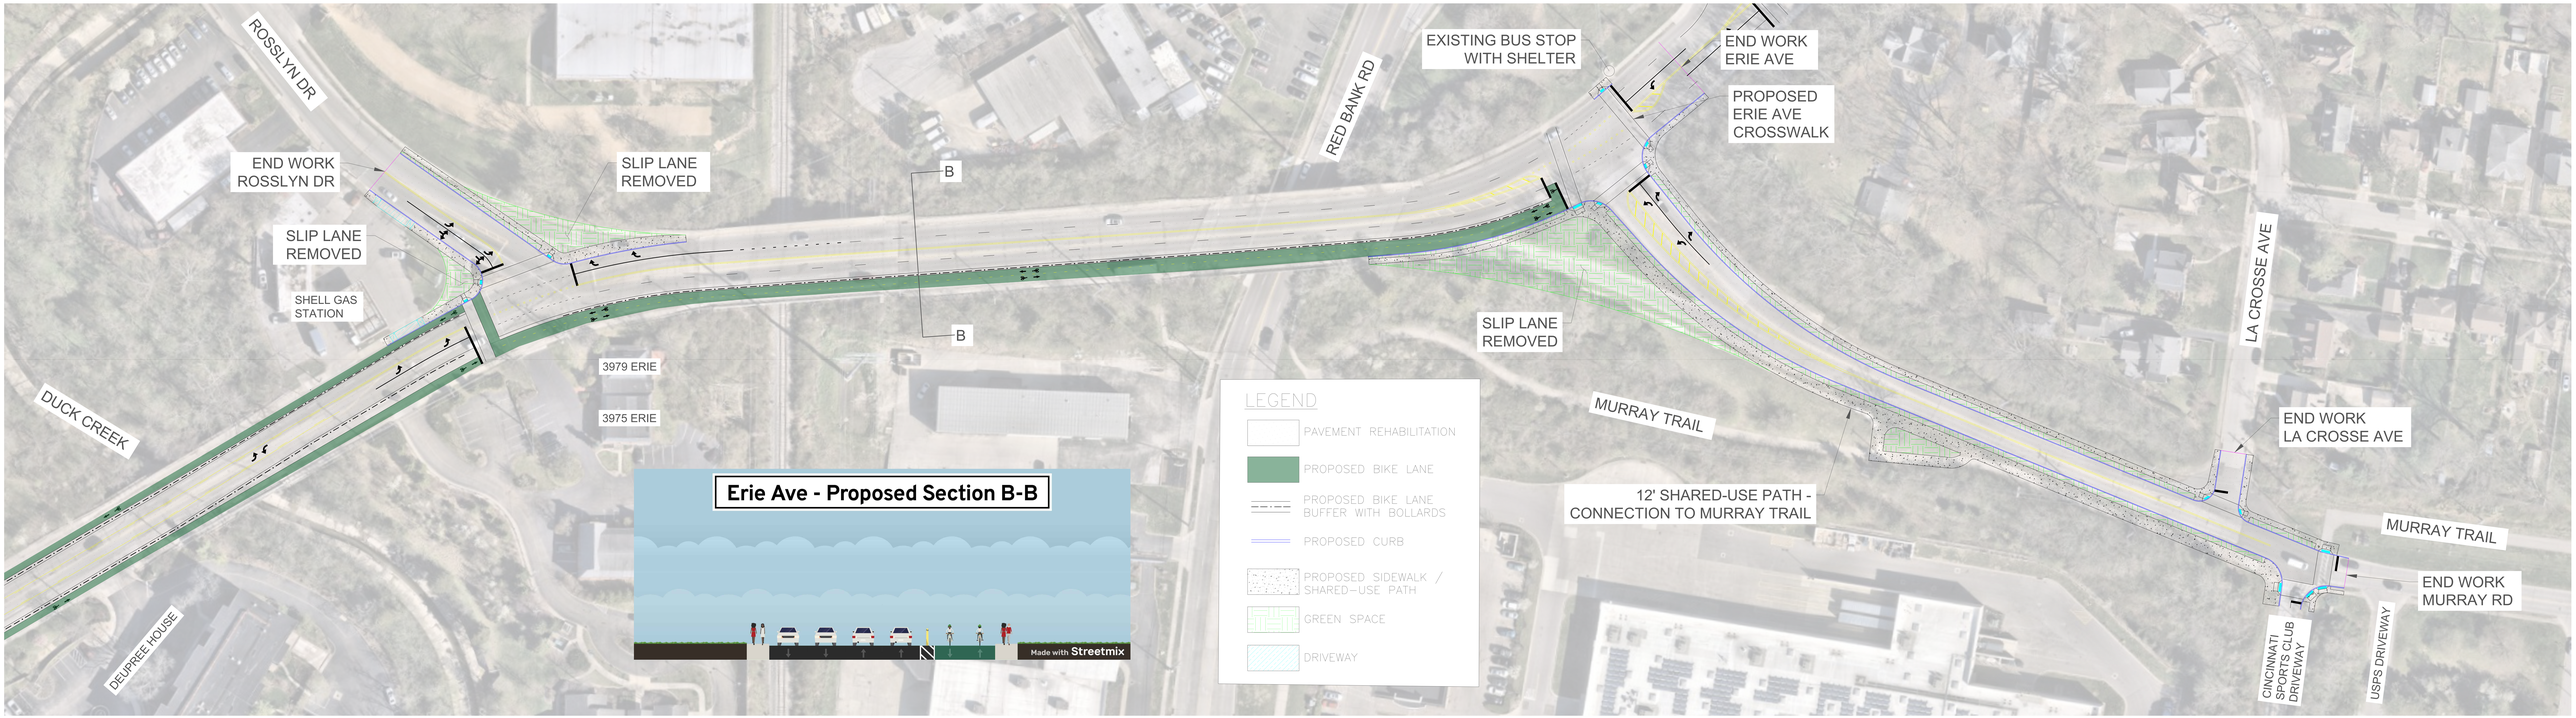
ROSSLYN DR
END WORK
ROSSLYN DR
SLIP LANE
REMOVED
SLIP LANE
REMOVED
SHELL GAS
STATION
B
B
3979 ERIE
3975 ERIE
DUCK CREEK
DEUPREE HOUSE
RED BANK RD
EXISTING BUS STOP
WITH SHELTER
END WORK
ERIE AVE
PROPOSED
ERIE AVE
CROSSWALK
SLIP LANE
REMOVED
MURRAY TRAIL
12' SHARED-USE PATH -
CONNECTION TO MURRAY TRAIL
LA CROSSE AVE
END WORK
LA CROSSE AVE
MURRAY TRAIL
END WORK
MURRAY RD
CINCINNATI
SPORTS CLUB
DRIVEWAY
USPS DRIVEWAY
Erie Ave - Proposed Section B-B
Made with Streetmix
LEGEND
PAVEMENT REHABILITATION
PROPOSED BIKE LANE
PROPOSED BIKE LANE
BUFFER WITH BOLLARDS
PROPOSED CURB
PROPOSED SIDEWALK /
SHARED–USE PATH
GREEN SPACE
DRIVEWAY