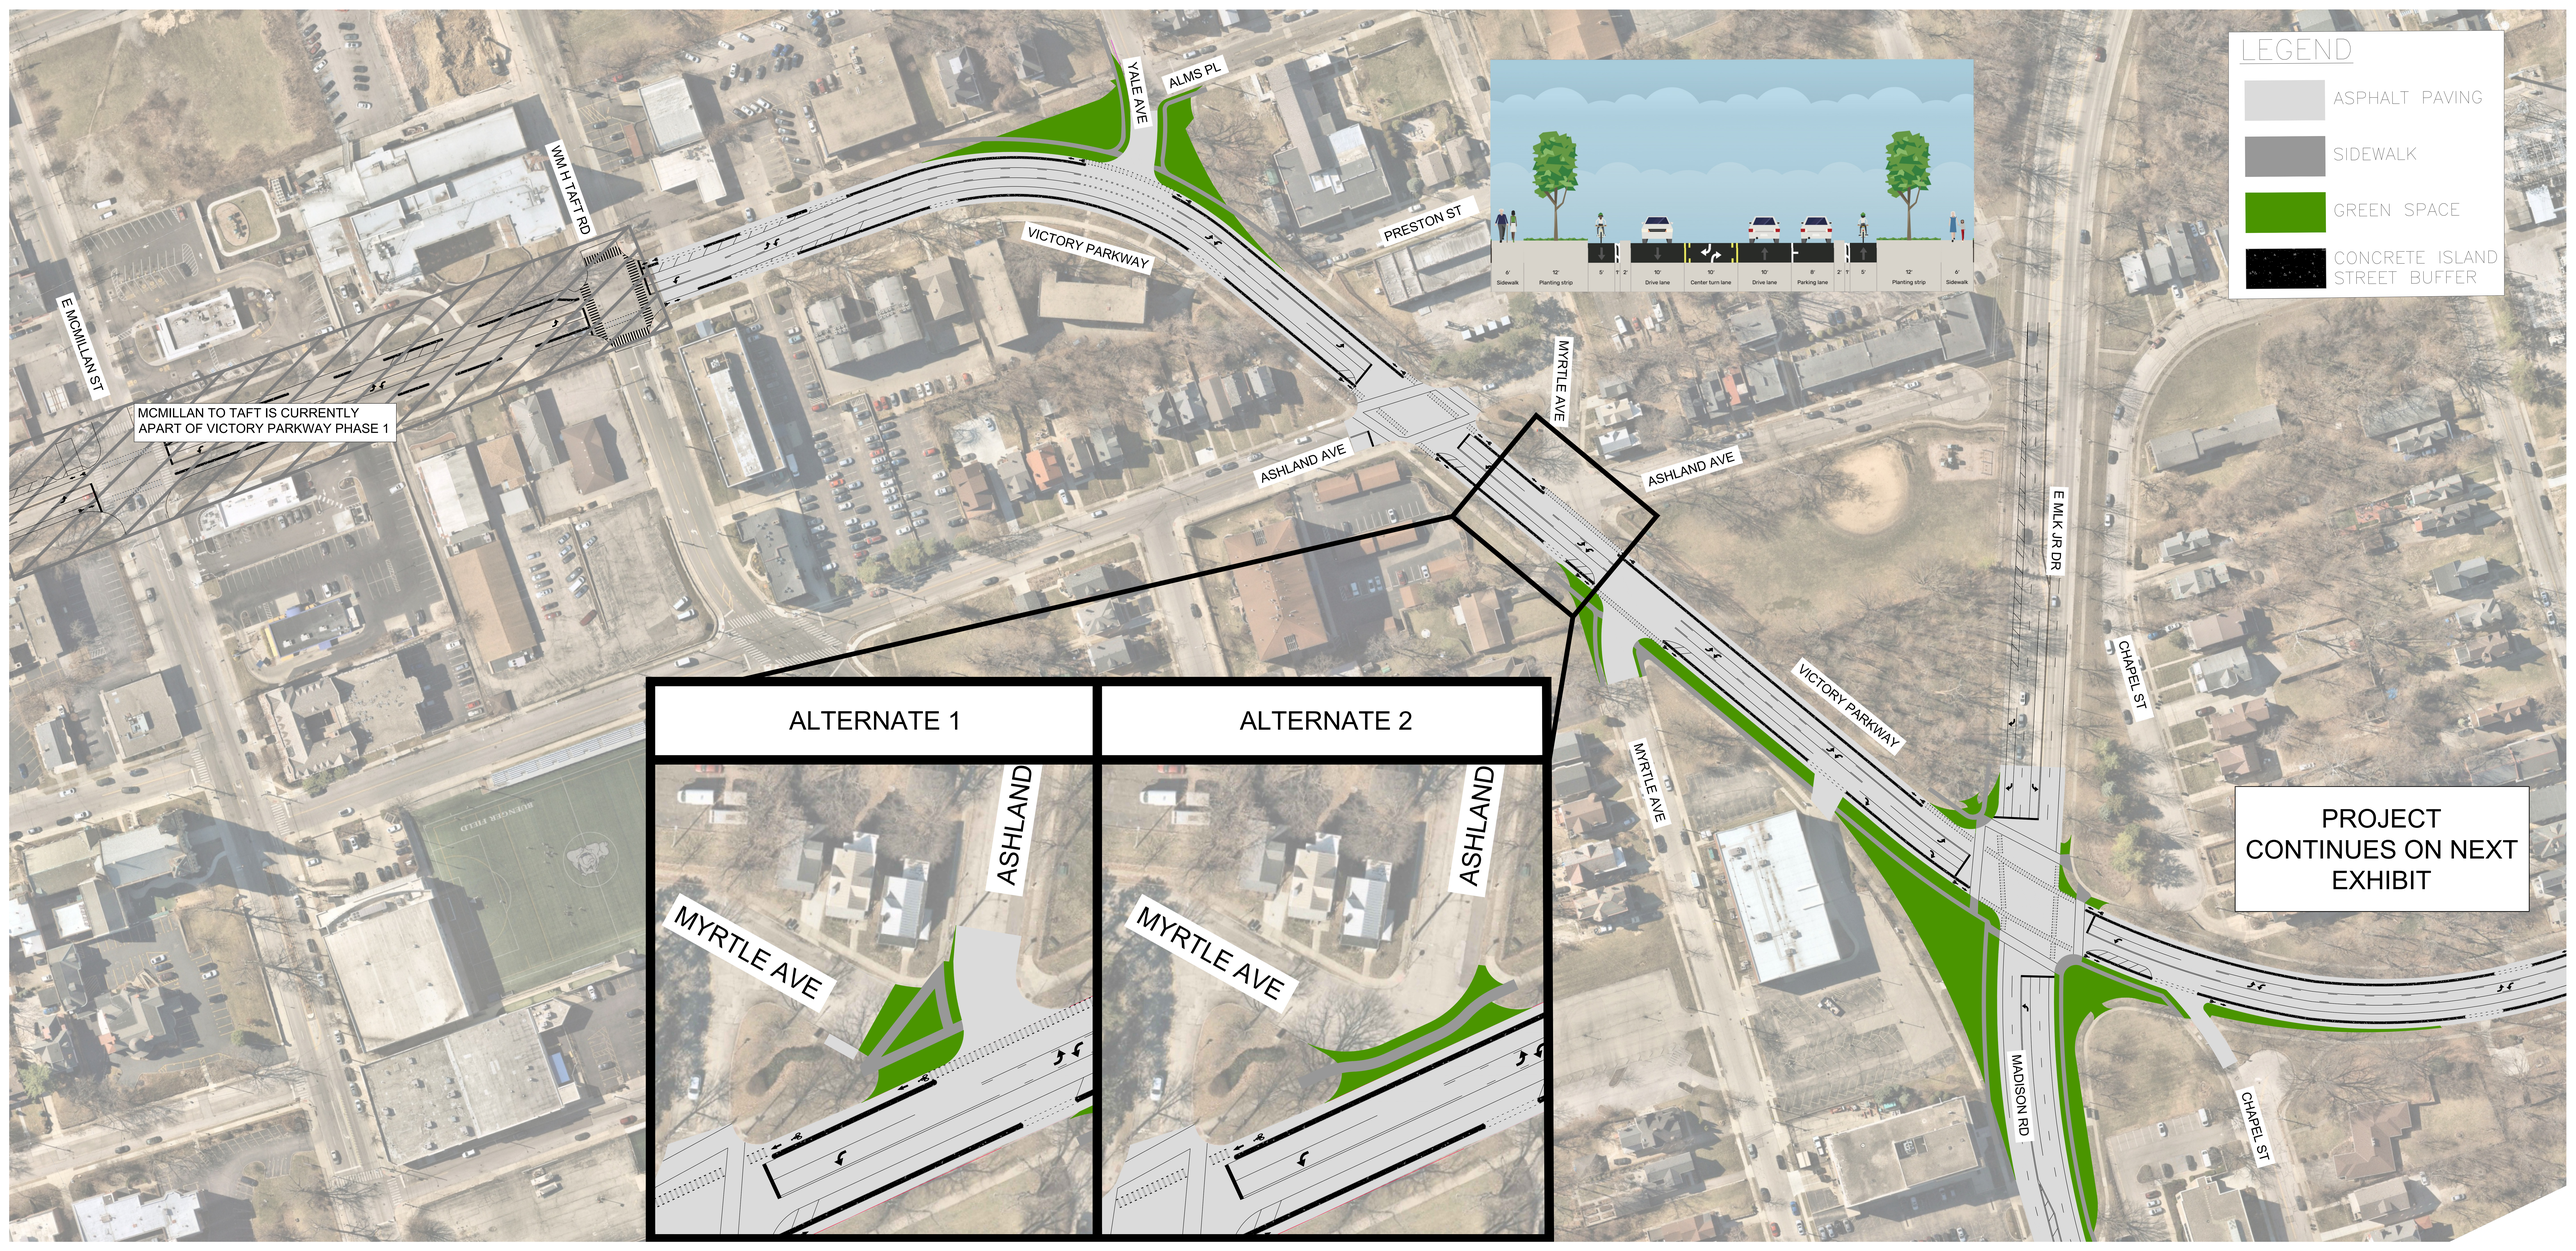

LEGEND
ASPHALT PAVING
SIDEWALK
GREEN SPACE
CONCRETE ISLAND
STREET BUFFER
YALE AVE
ALMS PL
WM H TAFT RD
VICTORY PARKWAY
PRESTON ST
E MCMILLAN ST
MCMILLAN TO TAFT IS CURRENTLY APART OF VICTORY PARKWAY PHASE 1
MYRTLE AVE
ASHLAND AVE
E MLK JR DR
CHAPEL ST
MADISON RD
PROJECT CONTINUES ON NEXT EXHIBIT
ALTERNATE 1
ALTERNATE 2
ASHLAND
MYRTLE AVE