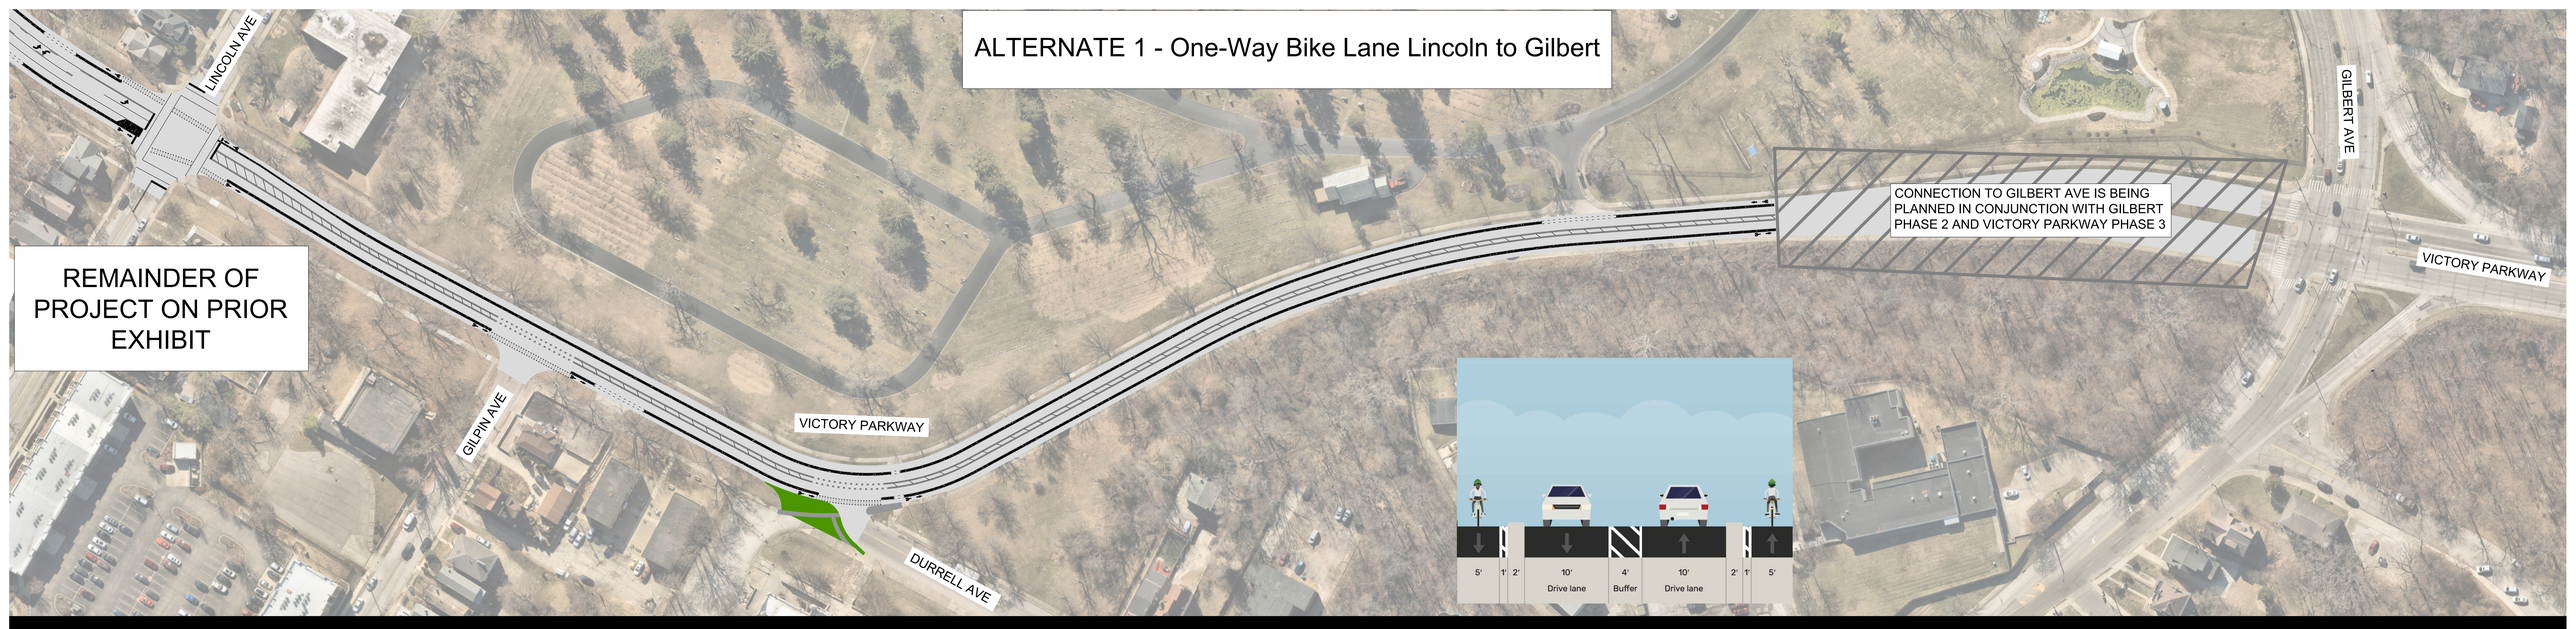
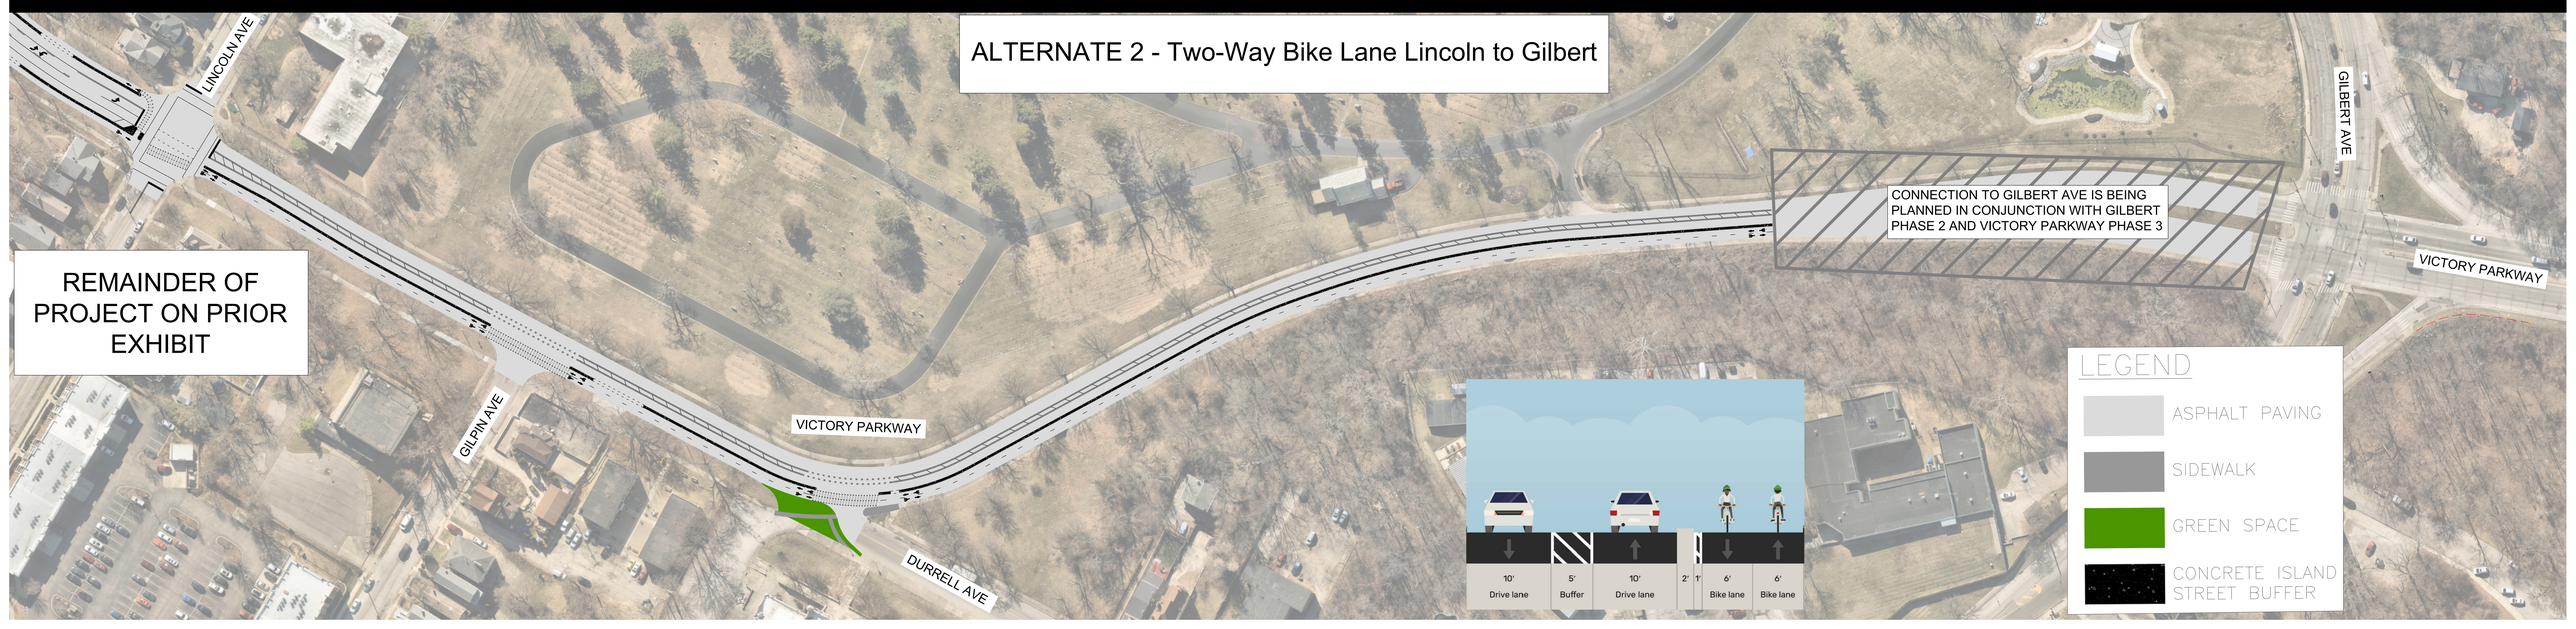

ALTERNATE 1 - One-Way Bike Lane Lincoln to Gilbert
REMAINDER OF PROJECT ON PRIOR EXHIBIT
LINCOLN AVE
GILPIN AVE
VICTORY PARKWAY
DURRELL AVE
CONNECTION TO GILBERT AVE IS BEING PLANNED IN CONJUNCTION WITH GILBERT PHASE 2 AND VICTORY PARKWAY PHASE 3
GILBERT AVE
VICTORY PARKWAY
5' 1' 2' 10' Drive lane 4' Buffer 10' Drive lane 2' 1' 5'


ALTERNATE 2 - Two-Way Bike Lane Lincoln to Gilbert
REMAINDER OF PROJECT ON PRIOR EXHIBIT
LINCOLN AVE
GILPIN AVE
VICTORY PARKWAY
DURRELL AVE
CONNECTION TO GILBERT AVE IS BEING PLANNED IN CONJUNCTION WITH GILBERT PHASE 2 AND VICTORY PARKWAY PHASE 3
GILBERT AVE
VICTORY PARKWAY
10' Drive lane 5' Buffer 10' Drive lane 2' 1' 6' Bike lane 6' Bike lane
LEGEND
ASPHALT PAVING
SIDEWALK
GREEN SPACE
CONCRETE ISLAND STREET BUFFER