GRAPHIC SCALE

150 0 75 150 300 600

(IN FEET)

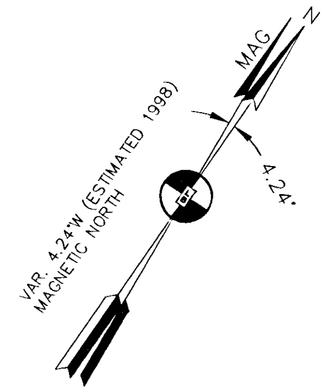

LEGEND

EXISTING	ITEM
	OBJECT FREE AREA
	AIRPORT PROPERTY LINE / EXISTING
	AIRPORT PROPERTY LINE / FUTURE *
	PROPERTY LINES
	EXISTING PAVEMENT LINES
	GROUND CONTOUR
	AIRPORT STRUCTURES
	OTHER STRUCTURES
	PAVED SURFACES
	ROADS
	FENCING
	POWER LINES
	TELEPHONE LINES
	WOODED AREAS
	AIRPORT REFERENCE POINT
	AWOS-A
	NONDIRECTIONAL BEACON
	WIND CONE, TETREHEDRON, SEG. CIR
	REIL
	VASI
16	SECTION No
	SURFACE DRAINAGE PATTERN
	RUNWAY SAFETY AREA
	RUNWAY OBSTACLE FREE ZONE
	TAXIWAY SAFETY AREA
	RUNWAY OBJECT FREE AREA
	TAXIWAY OBJECT FREE AREA

* DOES NOT INDENTIFY RPZ'S

ROTATING BEACON IS LOCATED OFF THE AIRPORT

- NO OFZ OBJECT PENETRATIONS

- NO CULVERTS WILL BE ALLOWED IN THE RSA AND/OR TSA

Runway 24 displaced threshold based on AC 150/5300-13 appendix 2

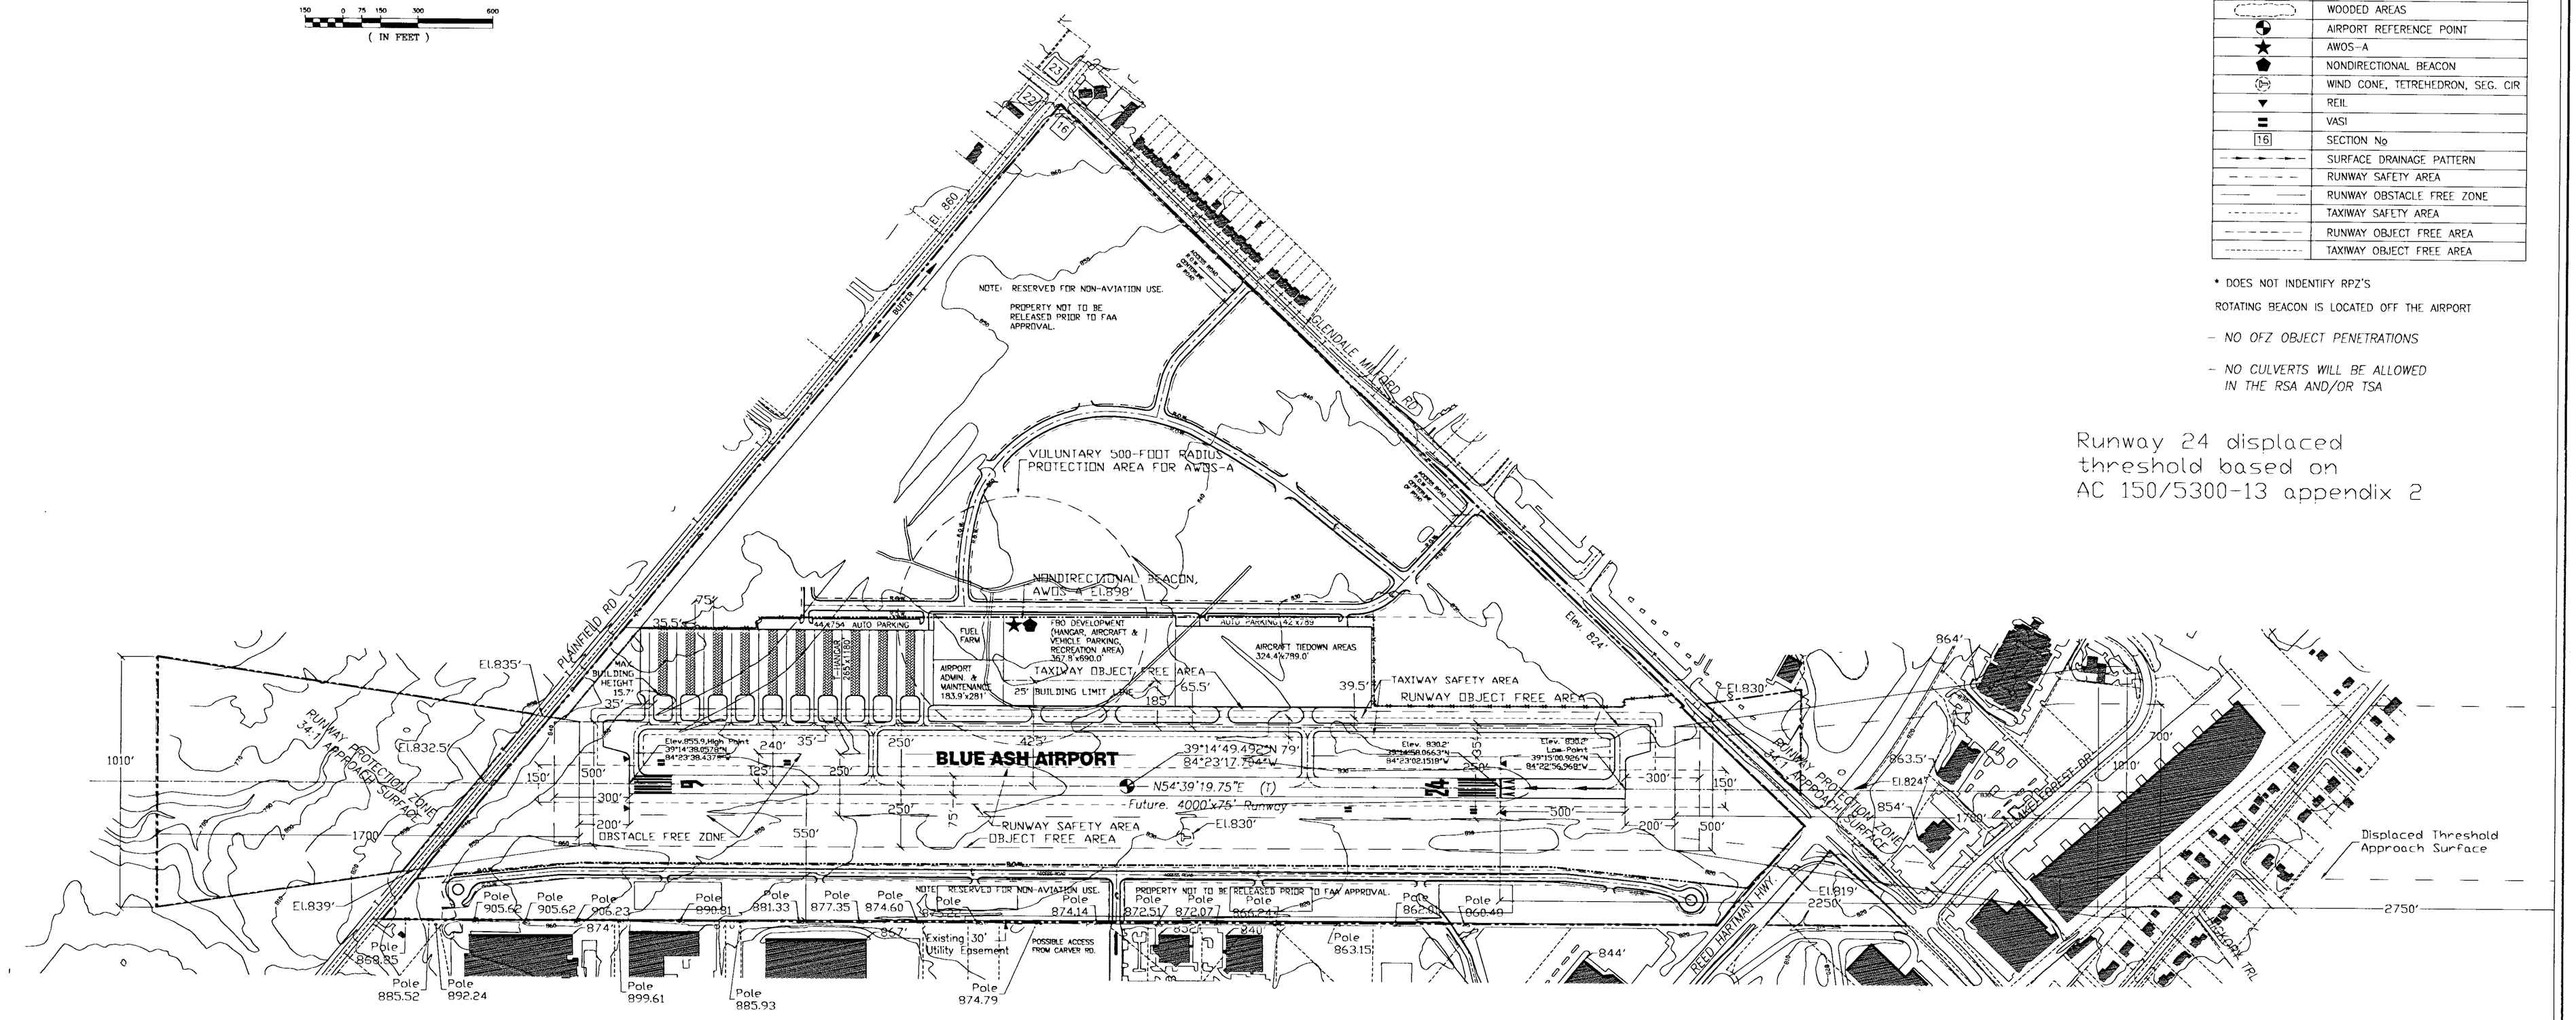

LOUIS BERGER AND ASSOCIATES, INC.
20 CORPORATE WOODS BOULEVARD
ALBANY, NEW YORK 12211-2370
518-432-9545

MODIFICATIONS TO STANDARDS

MODIFICATION	STANDARD	DATE

REVISIONS

DATE	DESCRIPTION

BLUE ASH, OHIO
AIRPORT MASTER PLAN

FUTURE AIRPORT LAYOUT PLAN

1 inch = 300 feet

DATE:	December, 1998	
CHECKED BY	DRAWN BY	DESIGNED BY
STB	GK	DSS

DRAWING NO. 18540041

SHEET: 4 OF 10